S.R. A1A PROPOSED ROADWAY IMPROVEMENTS
FROM SOUTH OF INTERNATIONAL DRIVE TO GEORGE KING BOULEVARD
FDOT PROJECT NUMBERS: 430202-5-52-01 & 430202-8-52-01

ALTERNATIVE 2

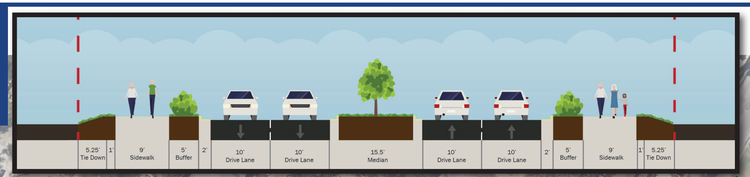

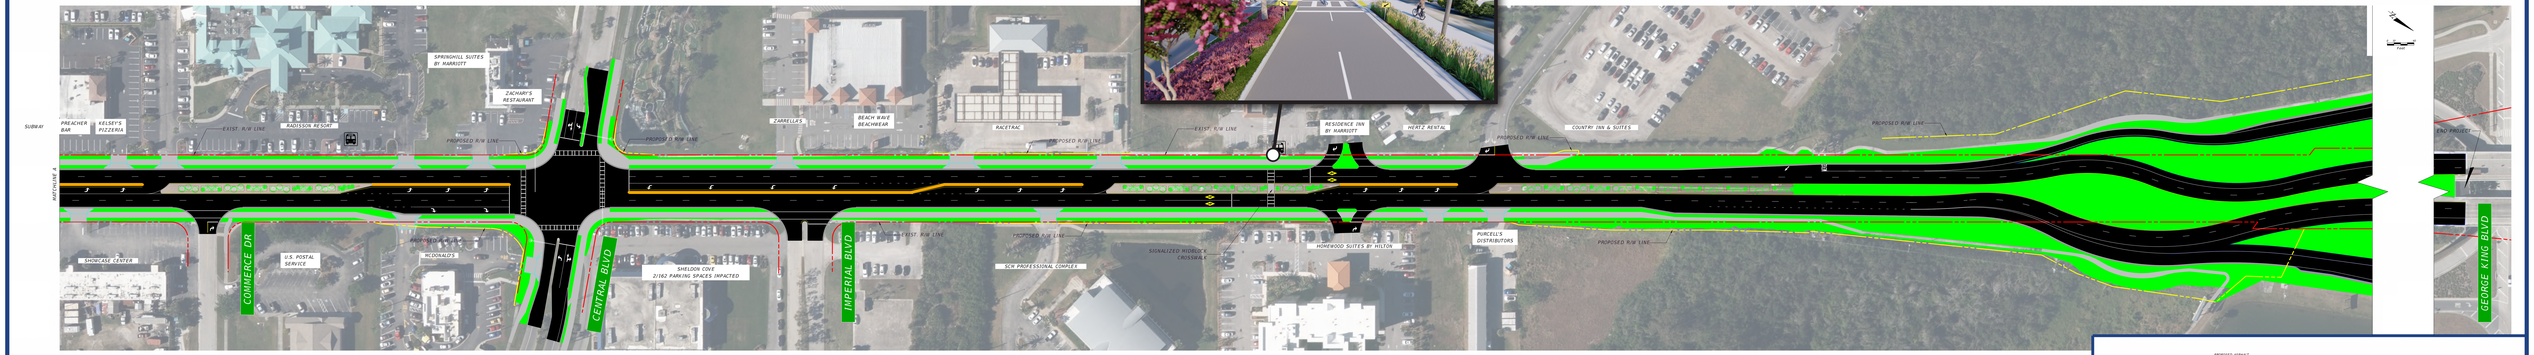

LEGEND:

PROPOSED ASPHALT
PROPOSED ROADWAY
PROPOSED ASPHALT CYCLE TRACK
CONCRETE DRIVEWAYS OR SIDEWALKS
CONCRETE DRIVEWAYS OR SIDEWALKS
CONCRETE TRAFFIC SEPARATOR
CURBING (VARIOUS TYPES)
GRASSED AREAS
GROUND COVER AREA
PALM TREE PLANTING OPPORTUNITY AREA
SHRUB PLANTING OPPORTUNITY AREA
TREE PLANTING OPPORTUNITY AREA (DIAMETER = 4')