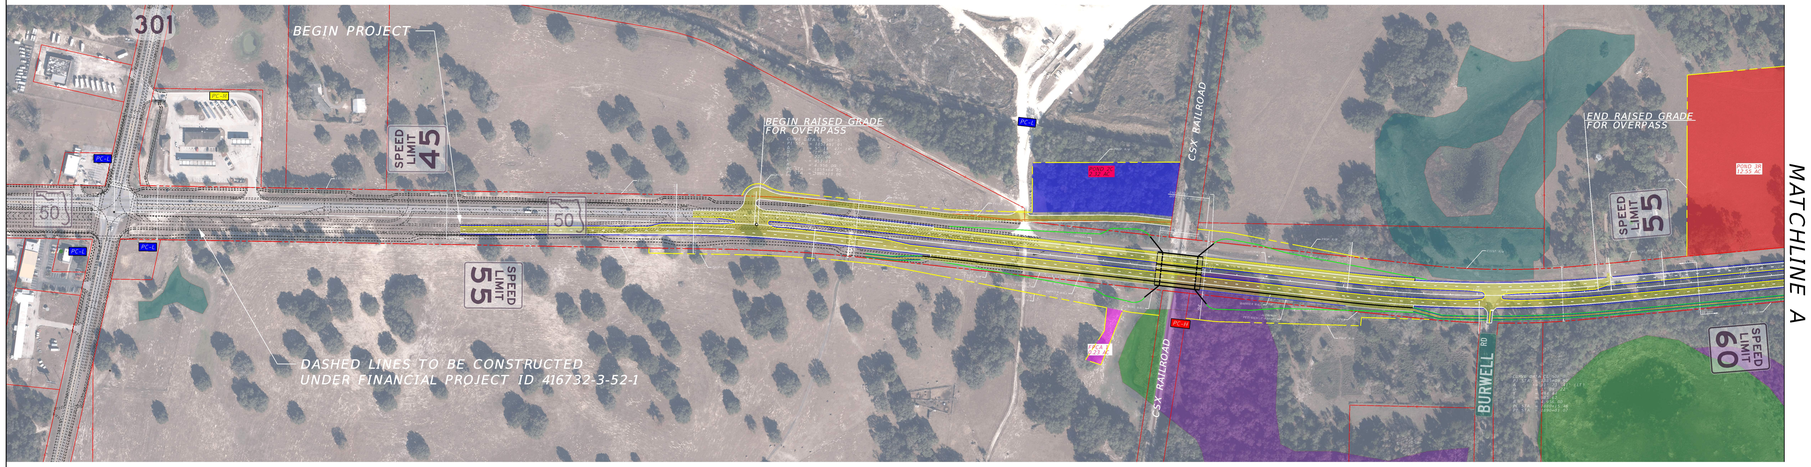

MATCHLINE A

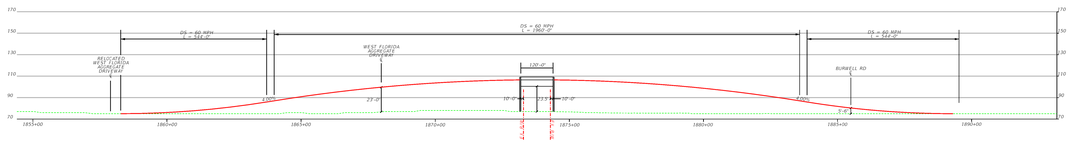

SR 50 - CSX OVERPASS PROFILE

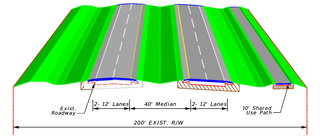

4-LANE RIGHT WIDENING WITH SHARED USE PATH / LT DITCH

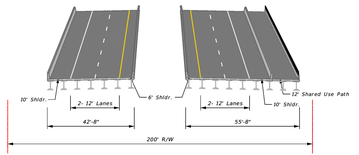

BRIDGE AT RAILROAD

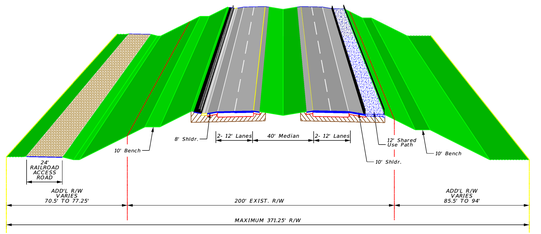

4-LANE RIGHT WIDENING WITH SHARED USE PATH / RAILROAD ACCESS ROAD

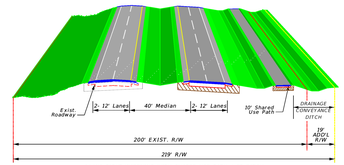

4-LANE RIGHT WIDENING WITH SHARED USE PATH / RT DITCH

LEGEND

- ARCHEOLOGICAL SITES
- CEMETERY
- CHURCH
- COMMUNITY CENTER
- FIRE STATION
- GOVERNMENT BLDG.
- HISTORIC BRIDGES
- HISTORIC STRUCTURES
- LAW ENFORCEMENT
- PARKS
- SCHOOLS
- FLOODPLAIN CONSERVATION AREA
- POND - REGIONAL BASIN
- POND - RECOMMENDED
- POTENTIAL CONTAMINATION LOW
- POTENTIAL CONTAMINATION MEDIUM
- POTENTIAL CONTAMINATION HIGH
- WETLAND - CYPRESS
- WETLAND - FORESTED MIXED
- WETLAND - MIXED HARDWOODS
- FRESHWATER MARSH
- WET PRAIRIES
- STREAMS AND LAKE SWAMPS
- RESERVOIRS
- EXISTING RIGHT OF WAY
- PROPOSED RIGHT OF WAY
- ROADWAY WIDENING OR FULL CONSTRUCTION

STATE OF FLORIDA DEPARTMENT OF TRANSPORTATION			SR 50 PD&E STUDY RECOMMENDED ALTERNATIVE DESIGN SEGMENT 2	SHEET NO.
ROAD NO.	COUNTY	FINANCIAL PROJECT ID		
SR 50	HERNANDO	435859-1-22-01		1