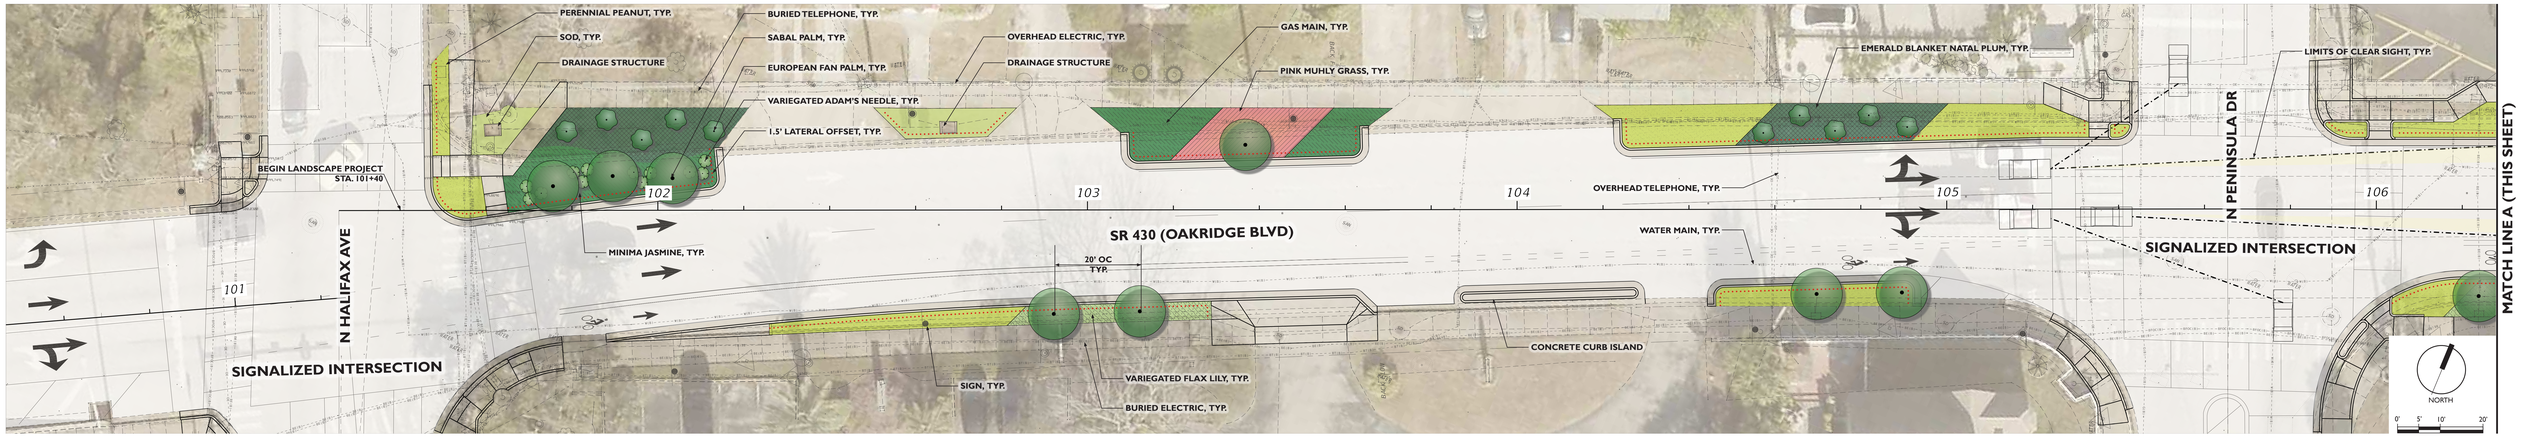

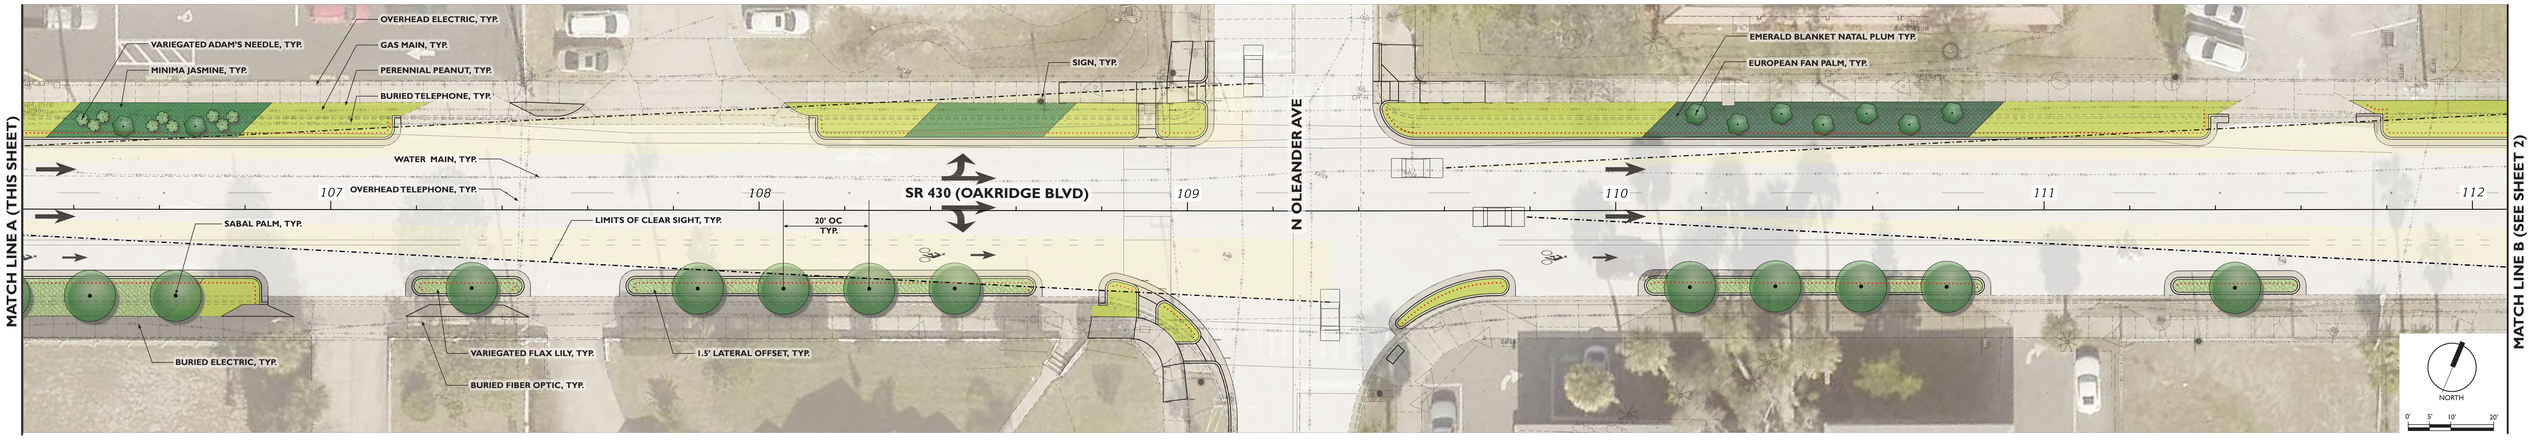

LEGEND/PLANT PALETTE

GROUNDCOVERS (18" HT MAX)

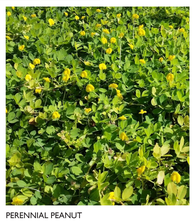
PERENNIAL PEANUT

MINIMA JASMINE

EMERALD BLANKET NATAL PLUM

GRASSES

VARIEGATED FLAX LILY

PINK MUHLY GRASS

SHRUBS

EUROPEAN FAN PALM

VARIEGATED ADAM'S NEEDLE

PALMS

SABAL PALM

LATERAL OFFSETS

ROAD/RAMP	DESIGN SPEED	LATERAL OFFSETS
SR 430 (Oakridge Blvd.)	35 MPH	1.5' FROM FACE OF CURB

LANDSCAPE SETBACKS

PLANT SPECIES	UNDERGROUND UTILITIES	OVERHEAD UTILITIES	DRAINAGE STRUCTURES	LIGHT POLES	SIGNS
PALMS SABAL PALM	5'	10'	5'	10'	10'
SHRUBS/GRASSES/GROUND COVERS VARIEGATED ADAM'S NEEDLE BLUE PACIFIC JUNIPER EUROPEAN FAN PALM EMERALD GOODDESS LIRIOPE MINIMA JASMINE PERENNIAL PEANUT PINK MUHLY GRASS VARIEGATED FLAX LILY	N/A	N/A	N/A	N/A	N/A

NOTES

1. SETBACKS PROVIDED AS A MINIMUM OFFSET DISTANCE FROM THE BASE OF THE PALM.
2. ALL PROPOSED PLANT MATERIAL ARE TO BE FLORIDA #1 GRADE PER FLORIDA GRADES AND STANDARDS FOR NURSERY STOCK, LATEST EDITION.
3. DESIGN SPEED BASED ON ROADWAY TYPICAL SECTIONS FOR SR 430.
4. PLANTS TO BE PLACED A MINIMUM OF 18" FROM EDGE OF SIDEWALK OR CURB.
5. PLANT MATERIAL SELECTION CONTINGENT UPON SOILS TEST RESULTS AND CONSIDERATION OF REPLACEMENT IF WARRANTED.
6. SOD TO BE INCLUDED WITH ROADWAY IMPROVEMENTS.

PRELIMINARY

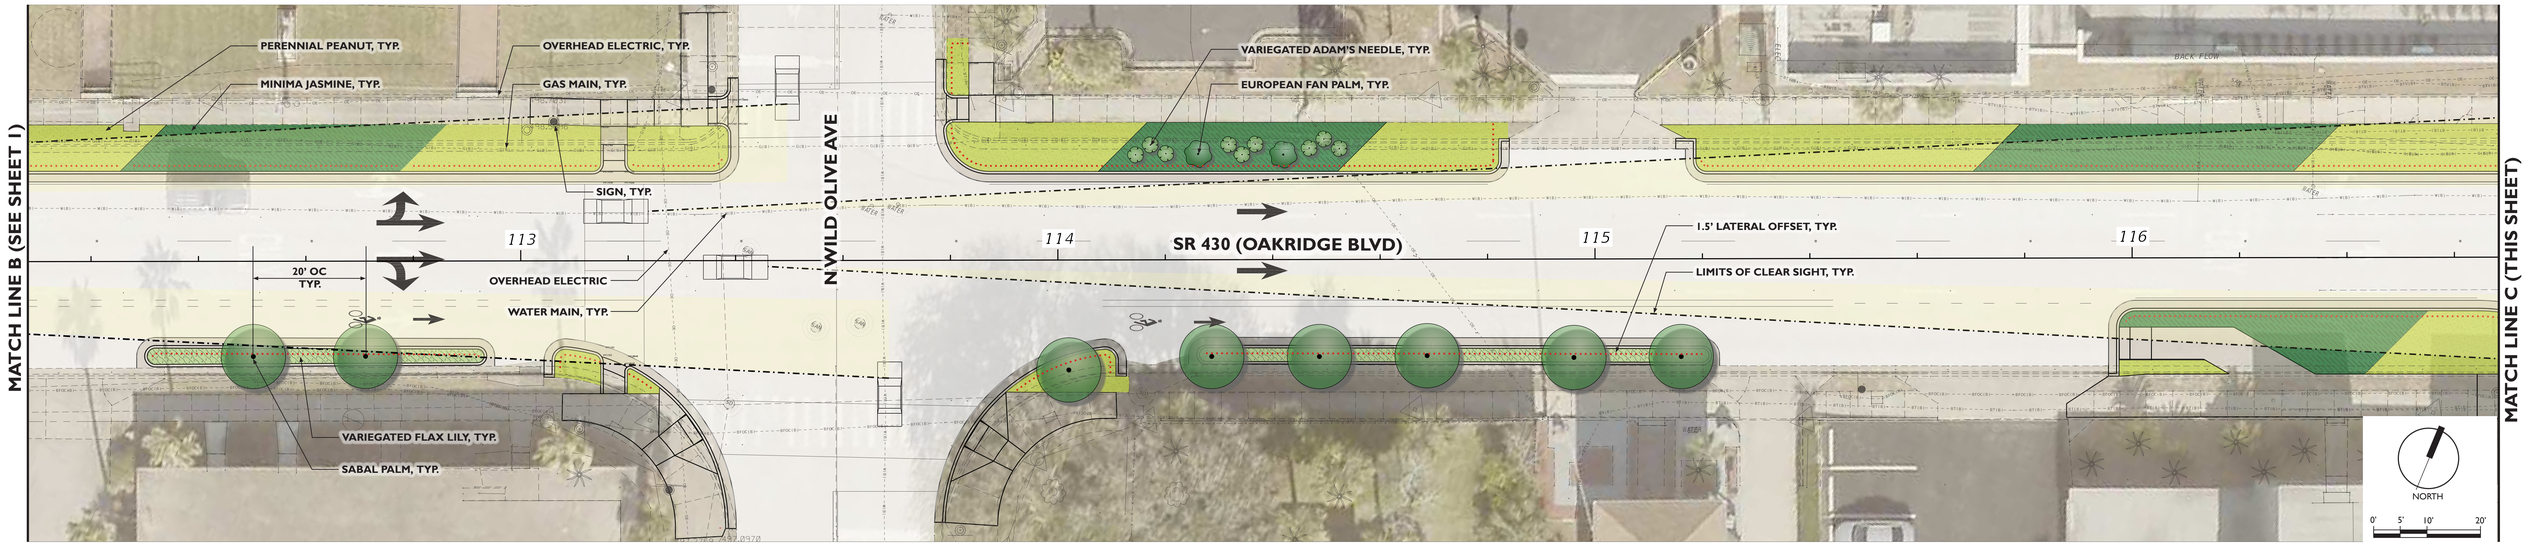

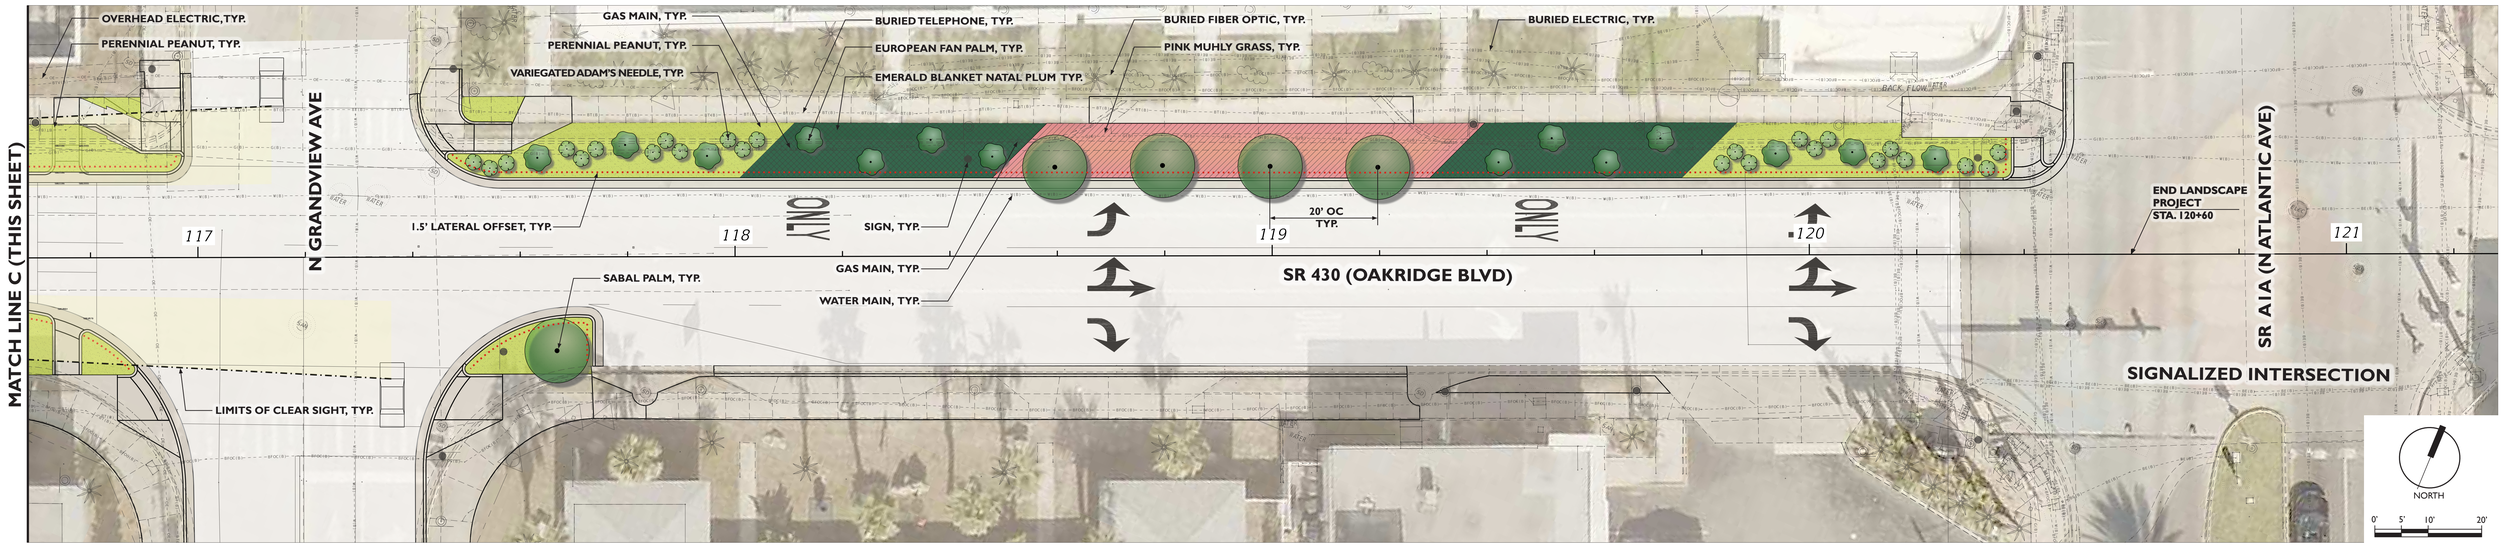

PLANT SCHEDULE

SYMBOL	ITEM	COMMON NAME	INSTALLED SIZE	MINIMUM SPECIFICATIONS	SPACING
GROUNDCOVERS					
	ARACHIS GLABRATA 'ECOTURF'	PERENNIAL PEANUT	1' X 2' RECTANGLES	PALLETIZED SOD FORM	18" OC
	CARISSA MACROCARPA 'EMERALD BLANKET'	EMERALD BLANKET NATAL PLUM	3 GAL	10" HT X 14" SPR, FULL TO POT	18" OC
	TRACHELOSPERMUM ASIATICUM 'MINIMA'	MINIMA JASMINE	1 GAL	MIN 5 - 8" RUNNERS, FULL.	18" OC
SHRUBS/GRASSES					
	CHAMAEROPS HUMILIS	EUROPEAN FAN PALM	15 GAL	3'-4' HT X 3'-4' SPR	AS SHOWN
	DIANELLA TASMANICA 'VARIEGATA'	VARIEGATED FLAX LILY	3 GAL	12-14" HT X 10-12" SPR, FULL TO POT	24" OC
	MUHLENBERGIA CAPILLARIS	PINK MUHLY GRASS	3 GAL	24" HT X 24" SPR, FULL CLUMP	30" OC
	YUCCA FILAMENTOSA 'COLOR GUARD'	VARIEGATED ADAM'S NEEDLE	3 GAL	8-10" HT X 14" SPR	AS SHOWN
PALMS					
	SABAL PALMETTO	SABAL PALM	FG, 12'-20' CLEAR TRUNK, REGENERATED ROOTS & LEAVES	SLICK TRUNK (NO BOOTS), 10" CALIPER MEASURED 24" ABOVE SOIL LEVEL	

LATERAL OFFSETS

ROAD/RAMP	DESIGN SPEED	LATERAL OFFSETS
SR 430 (Oakridge Blvd.)	35 MPH	1.5' FROM FACE OF CURB

LANDSCAPE SETBACKS

PLANT SPECIES	UNDERGROUND UTILITIES	OVERHEAD UTILITIES	DRAINAGE STRUCTURES	LIGHT POLES	SIGNS
PALMS SABAL PALM	5'	10'	5'	10'	10'
SHRUBS/GRASSES/GROUND COVERS VARIEGATED ADAM'S NEEDLE BLUE PACIFIC JUNIPER EUROPEAN FAN PALM EMERALD GODDESS LIRIOPE MINIMA JASMINE PERENNIAL PEANUT PINK MUHLY GRASS VARIEGATED FLAX LILY	N/A	N/A	N/A	N/A	N/A

NOTES

1. SETBACKS PROVIDED AS A MINIMUM OFFSET DISTANCE FROM THE BASE OF THE PALM.
2. ALL PROPOSED PLANT MATERIAL ARE TO BE FLORIDA #1 GRADE PER FLORIDA GRADES AND STANDARDS FOR NURSERY STOCK, LATEST EDITION.
3. DESIGN SPEED BASED ON ROADWAY TYPICAL SECTIONS FOR SR 430.
4. PLANTS TO BE PLACED A MINIMUM OF 18" FROM EDGE OF SIDEWALK OR CURB.
5. PLANT MATERIAL SELECTION CONTINGENT UPON SOILS TEST RESULTS AND CONSIDERATION OF REPLACEMENT IF WARRANTED.
6. SOD TO BE INCLUDED WITH ROADWAY IMPROVEMENTS.

PRELIMINARY