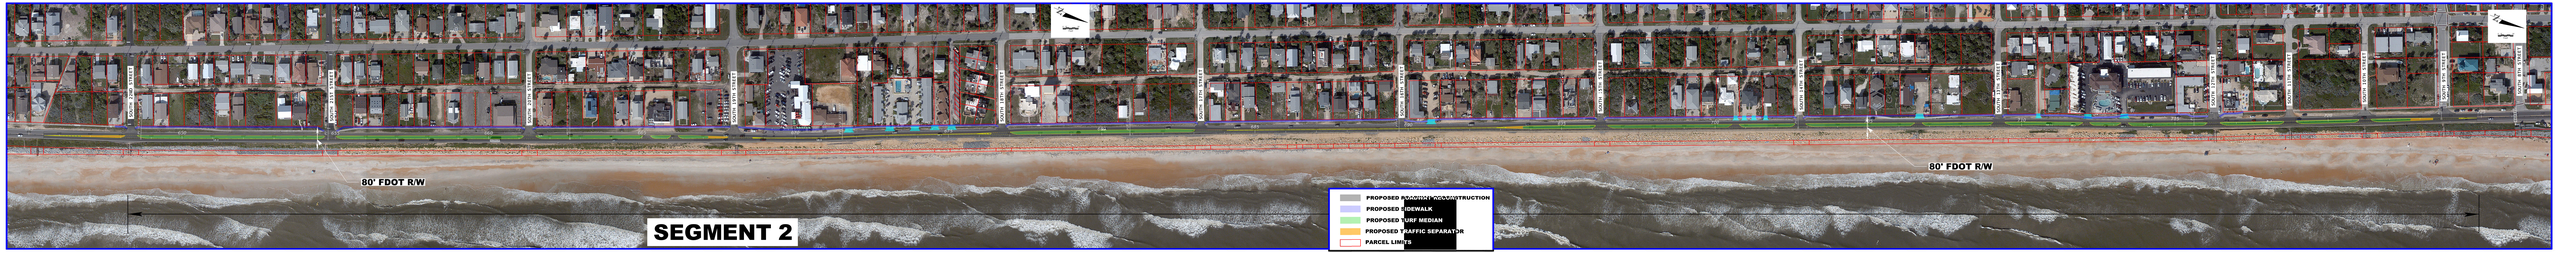
SOUTH 13TH STREET
SOUTH 14TH STREET
SOUTH 15TH STREET
SOUTH 16TH STREET
SOUTH 17TH STREET
SOUTH 18TH STREET
SOUTH 19TH STREET
SOUTH 20TH STREET
SOUTH 21ST STREET
SOUTH 22ND STREET
SOUTH 23RD STREET
SOUTH 24TH STREET
SOUTH 25TH STREET
SOUTH 26TH STREET
80' FDOT R/W
80' FDOT R/W
SEGMENT 2
PROPOSED CONCRETE CONSTRUCTION
PROPOSED SIDEWALK
PROPOSED TURF MEDIAN
PROPOSED TRAFFIC SEPARATOR
PARCEL LIMITS