EXISTING

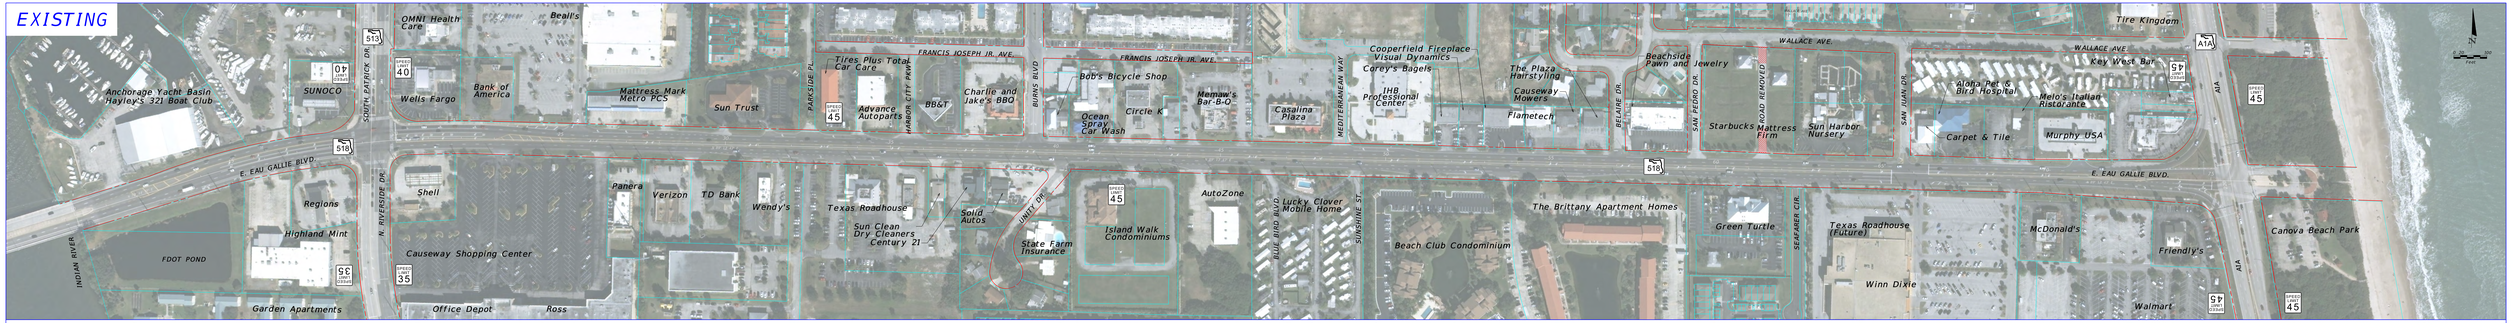

PROPOSED

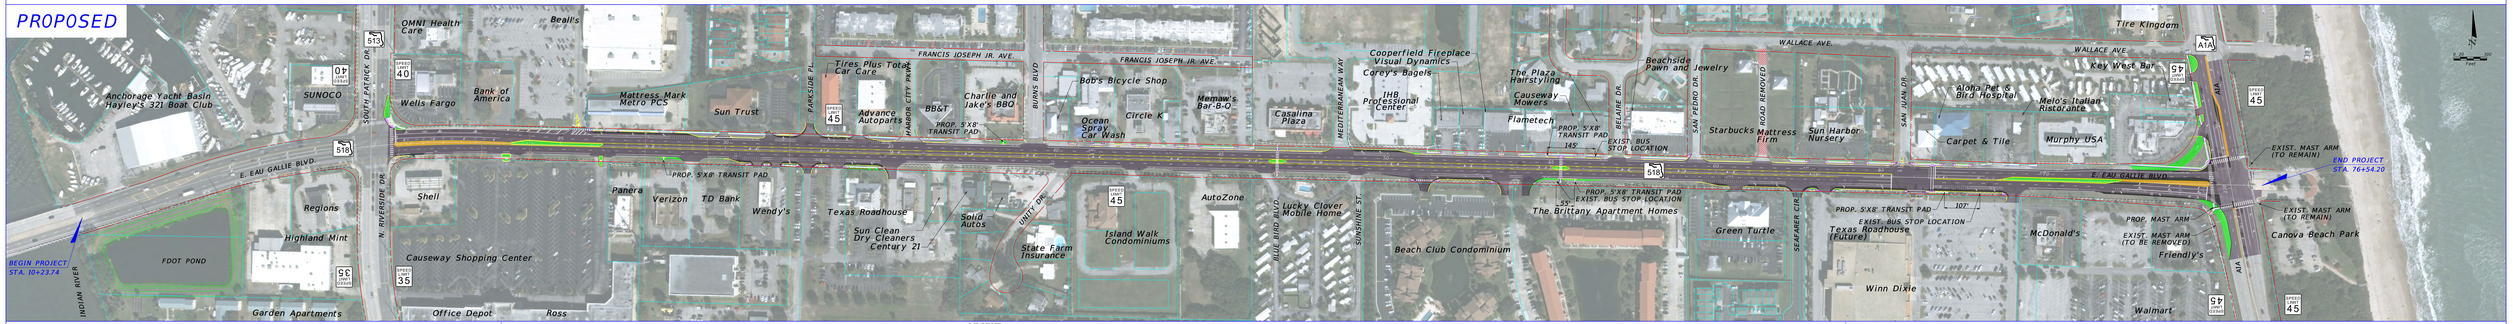

LEGEND

- PROPERTY LINES
- EXISTING RIGHT OF WAY
- MILL AND RESURFACE
- WIDENING
- CURB
- EXISTING SIDEWALK
- PROPOSED SIDEWALK
- EXISTING DRAINAGE
- PROPOSED DRAINAGE
- SODDING
- TRAFFIC SEPARATOR
- EXISTING POND
- PROPOSED POND MODIFICATION

EAU GALLIE BEACHSIDE CONCEPT DEVELOPMENT STUDY

FDOT