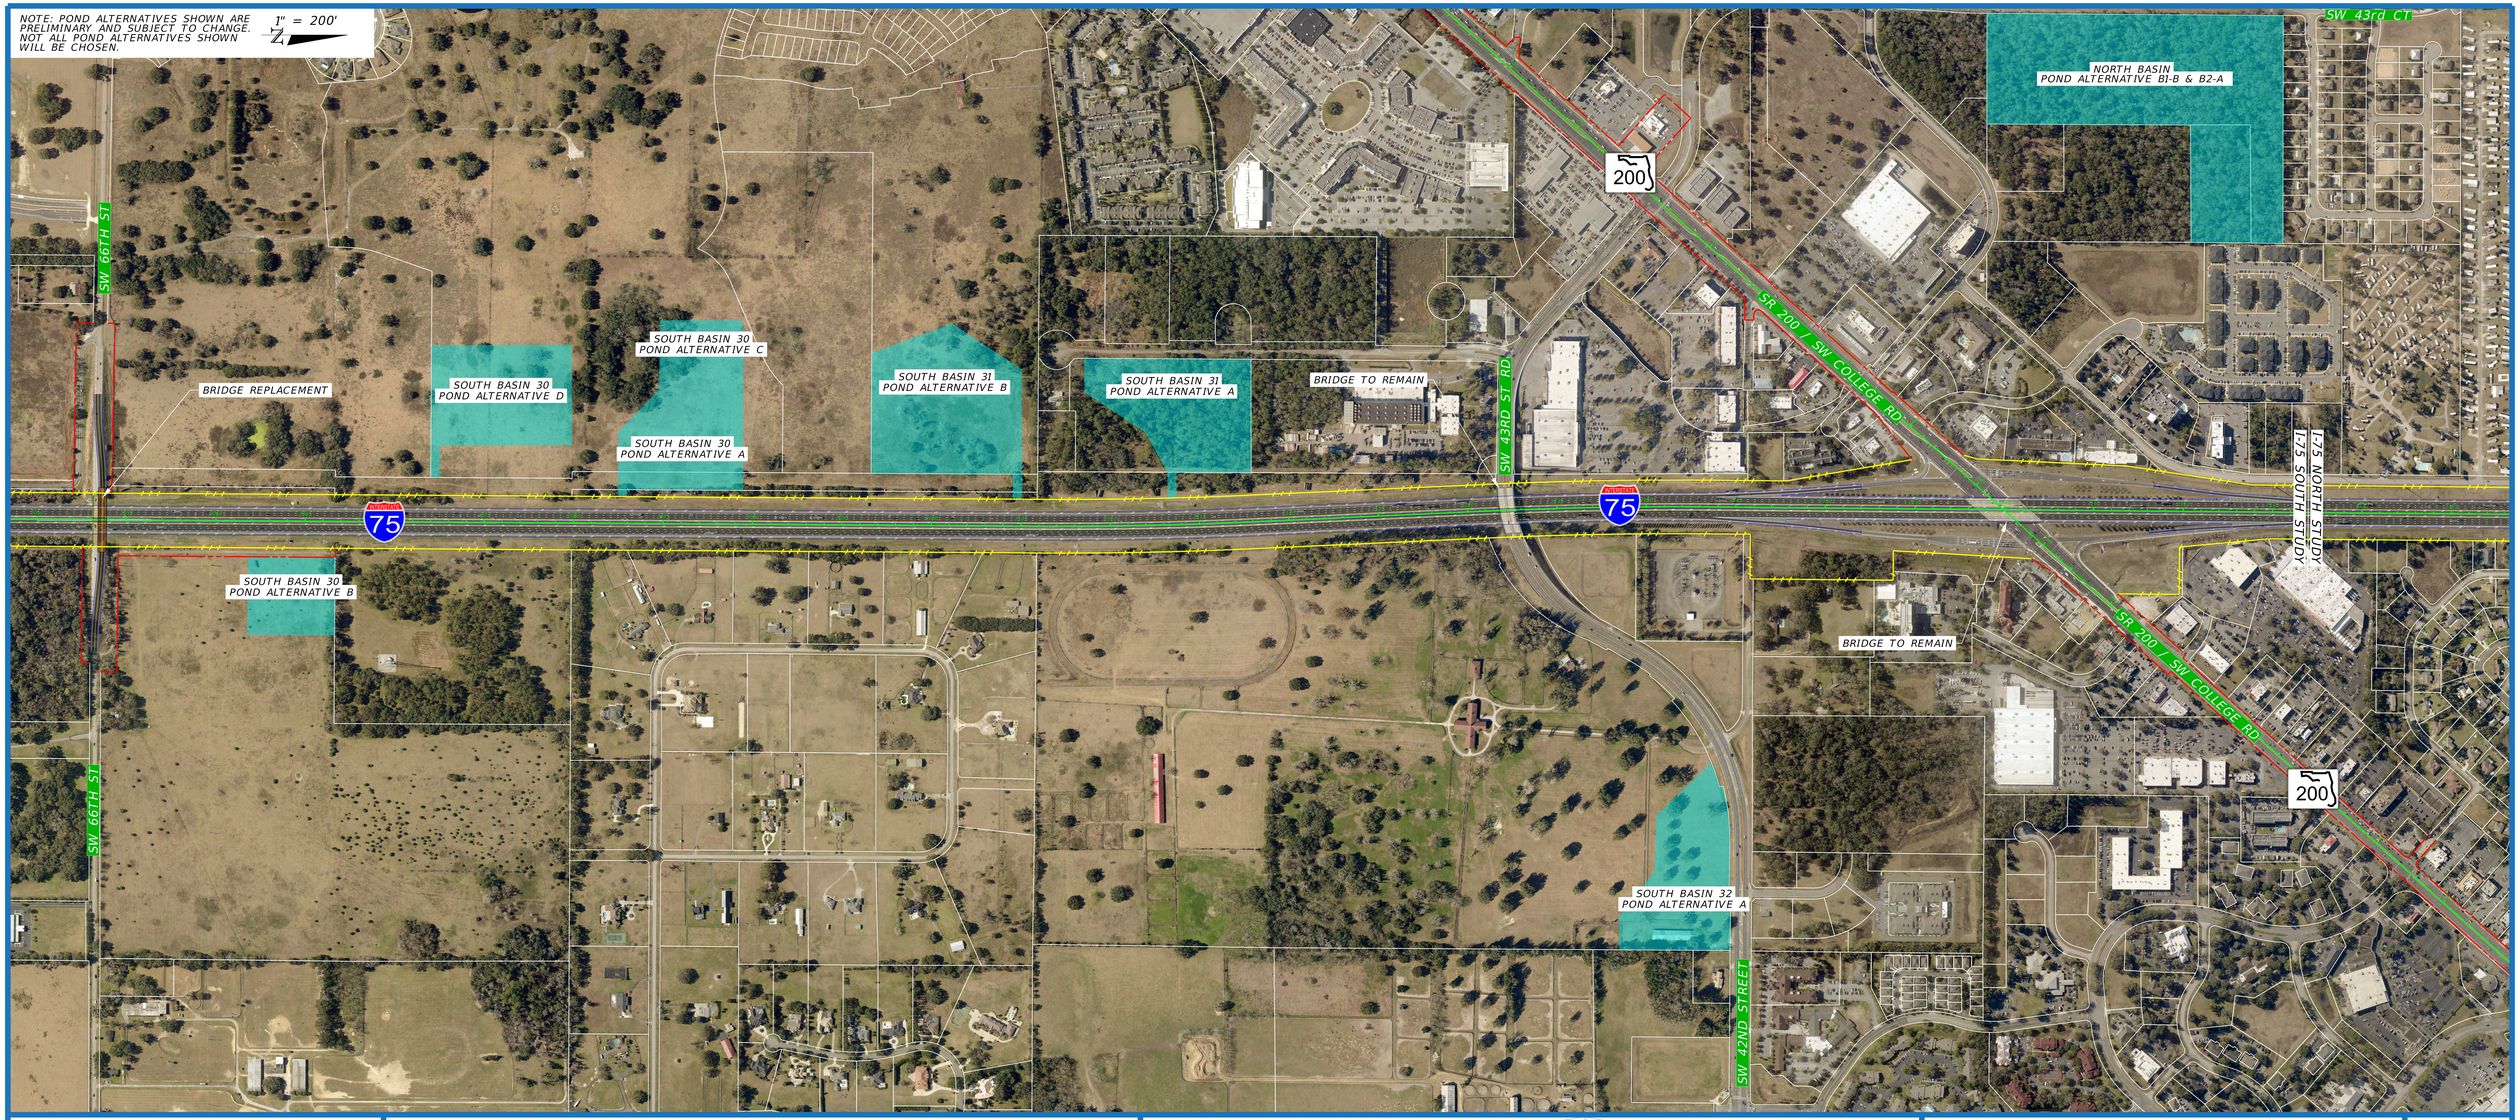

I-75 IMPROVEMENTS
FPID 452074-1
FPID 452074-2
FDOT

LEGEND
ROADWAY PAVEMENT
SHOULDER PAVEMENT
BRIDGE IMPROVEMENTS
EXISTING LA R/W LINE
EXISTING R/W LINE
EXISTING PROPERTY LINE

ROLL PLOT NUMBER KEY

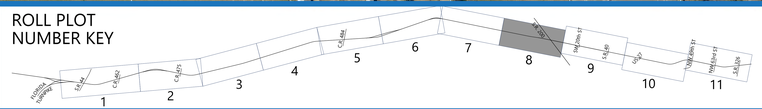

I-75 IMPROVEMENTS

FROM SOUTH OF S.R. 44 TO S.R. 326

ROLL PLOT NUMBER
8

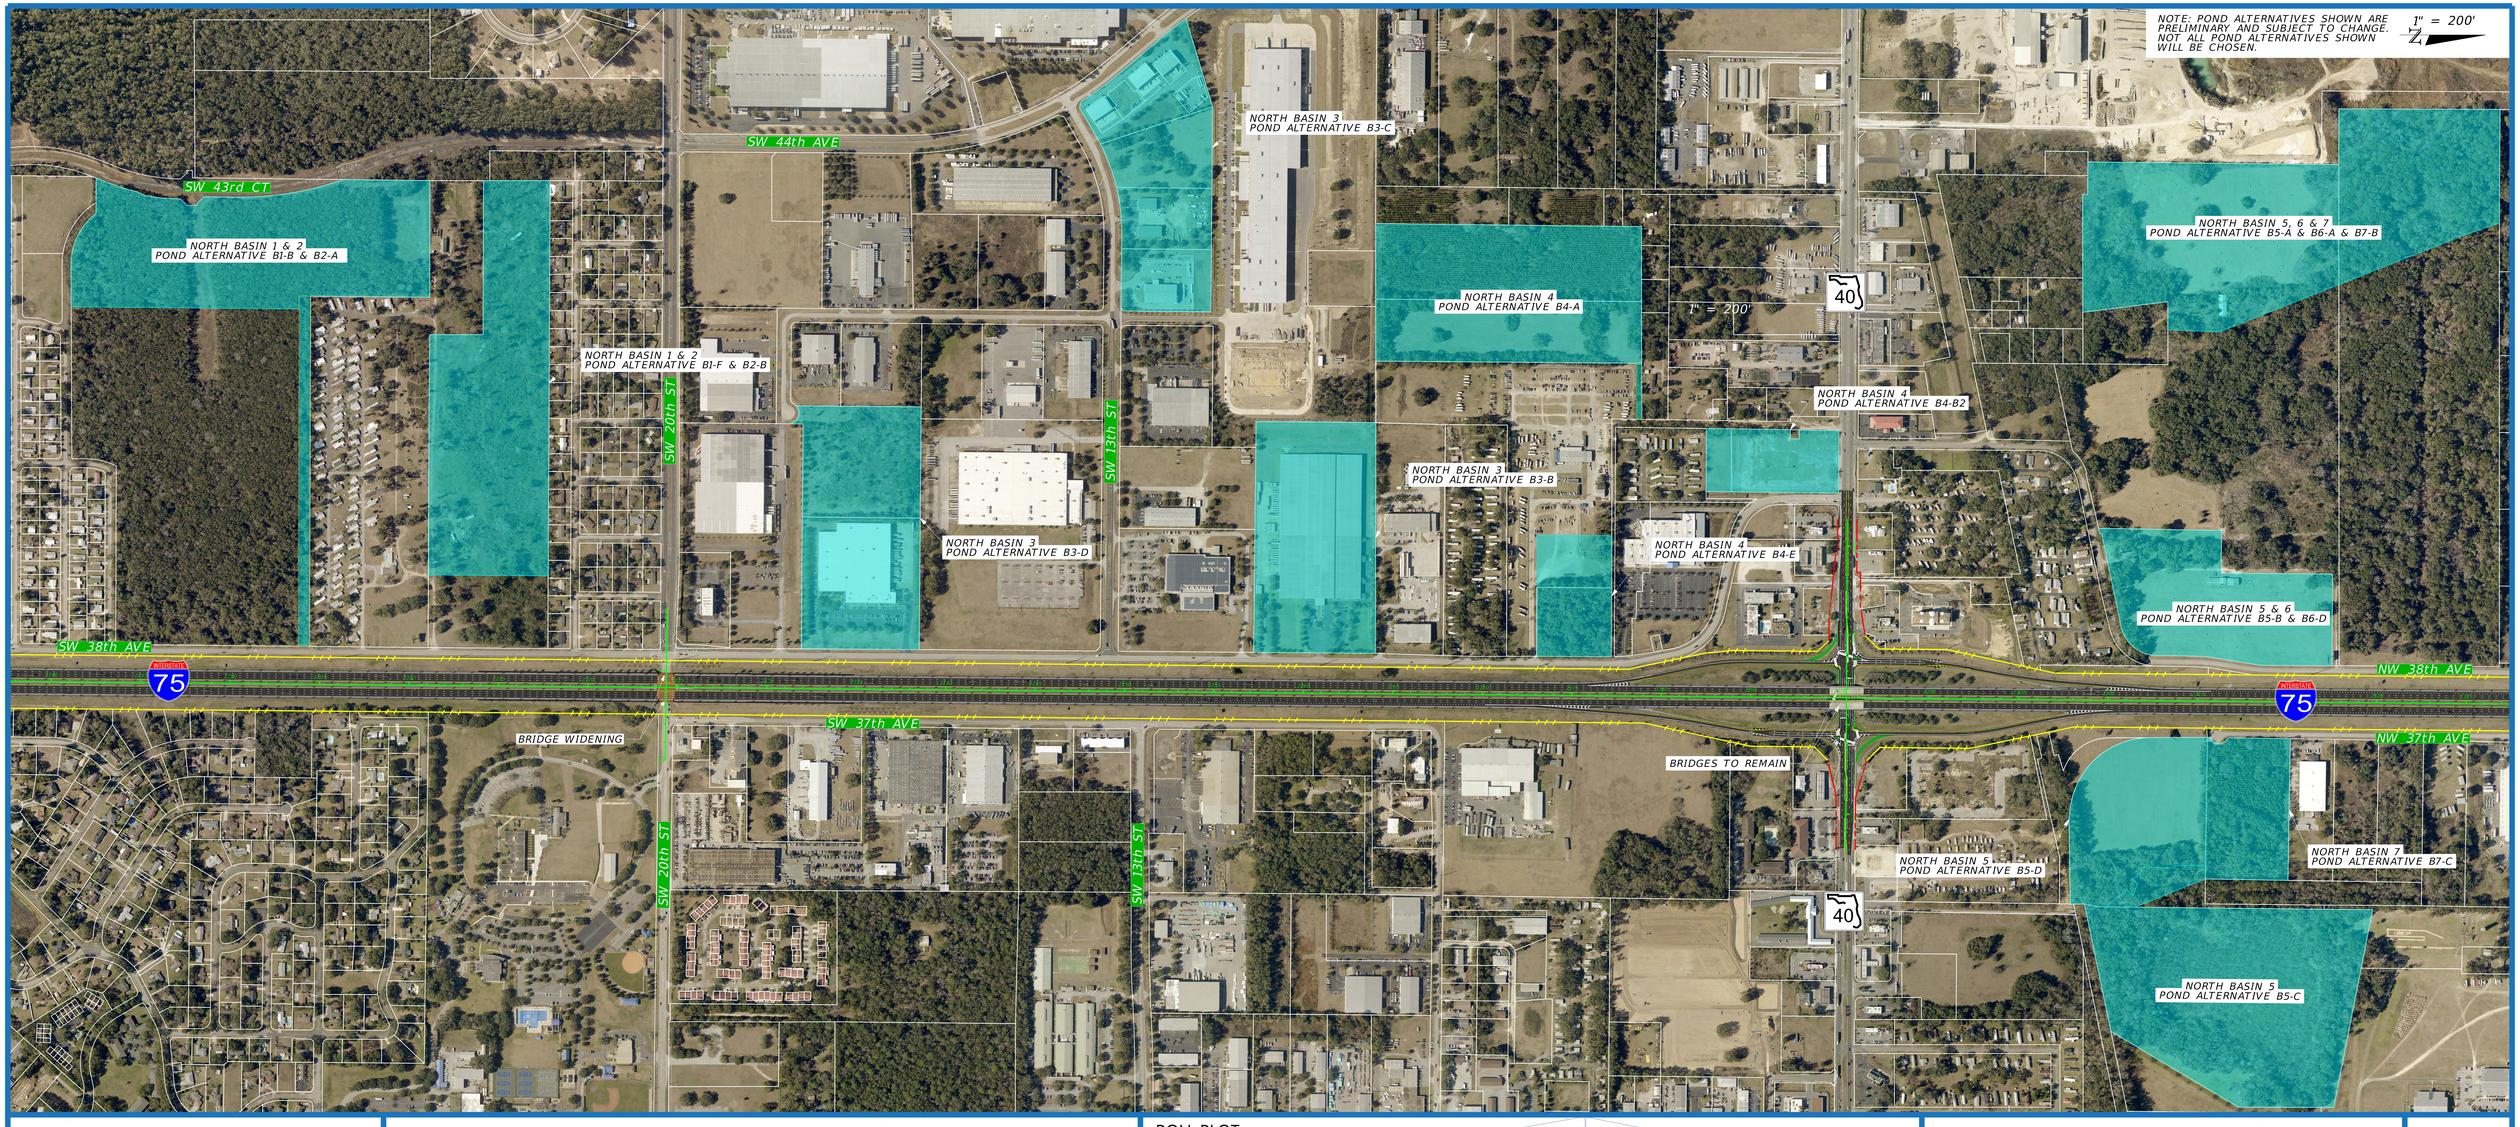

I-75 IMPROVEMENTS

FPID 452074-1
FPID 452074-2

FDOT

LEGEND

ROADWAY PAVEMENT
SHOULDER PAVEMENT
BRIDGE IMPROVEMENTS
EXISTING LA R/W LINE
EXISTING R/W LINE
EXISTING PROPERTY LINE

ROLL PLOT NUMBER KEY

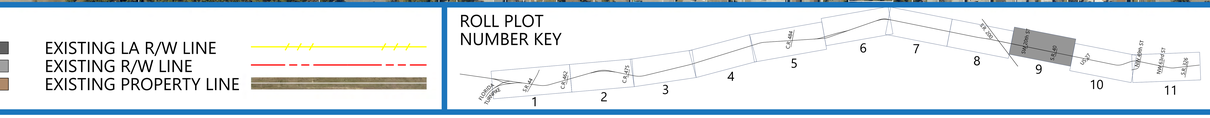

I-75 IMPROVEMENTS

FROM SOUTH OF S.R. 44 TO S.R. 326

ROLL PLOT NUMBER

9

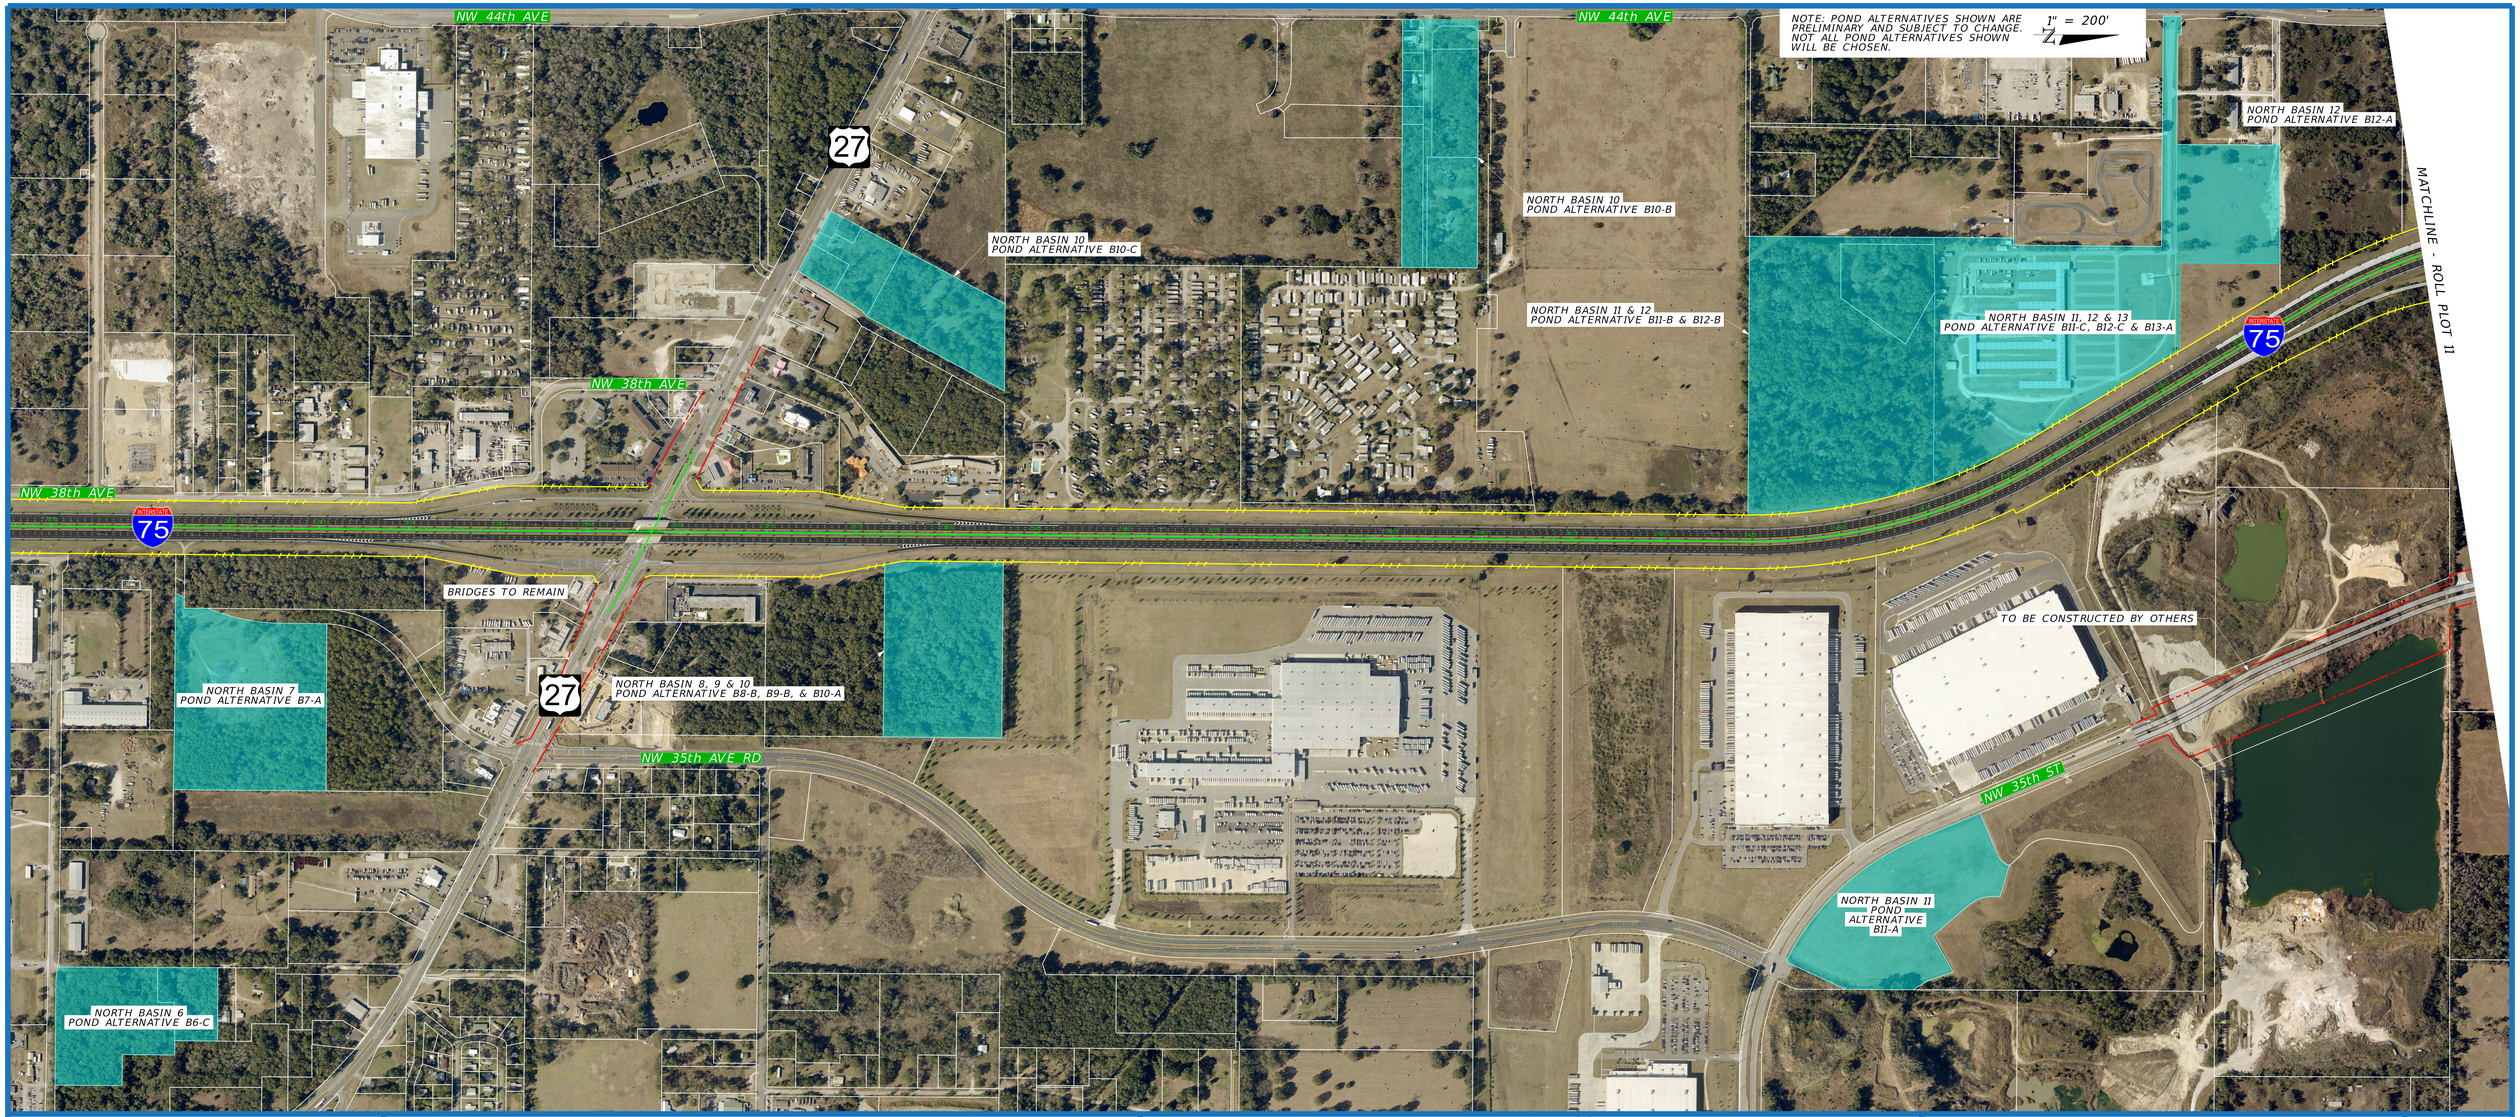

FPID 452074-1
FPID 452074-2

FDOT

LEGEND

ROADWAY PAVEMENT
SHOULDER PAVEMENT
BRIDGE IMPROVEMENTS

EXISTING LA R/W LINE
EXISTING R/W LINE
EXISTING PROPERTY LINE

ROLL PLOT NUMBER KEY

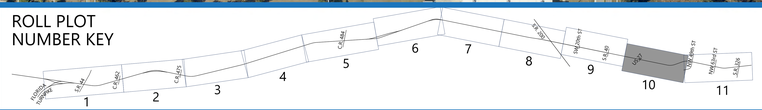

I-75 IMPROVEMENTS

FROM SOUTH OF S.R. 44 TO S.R. 326

ROLL PLOT NUMBER 10

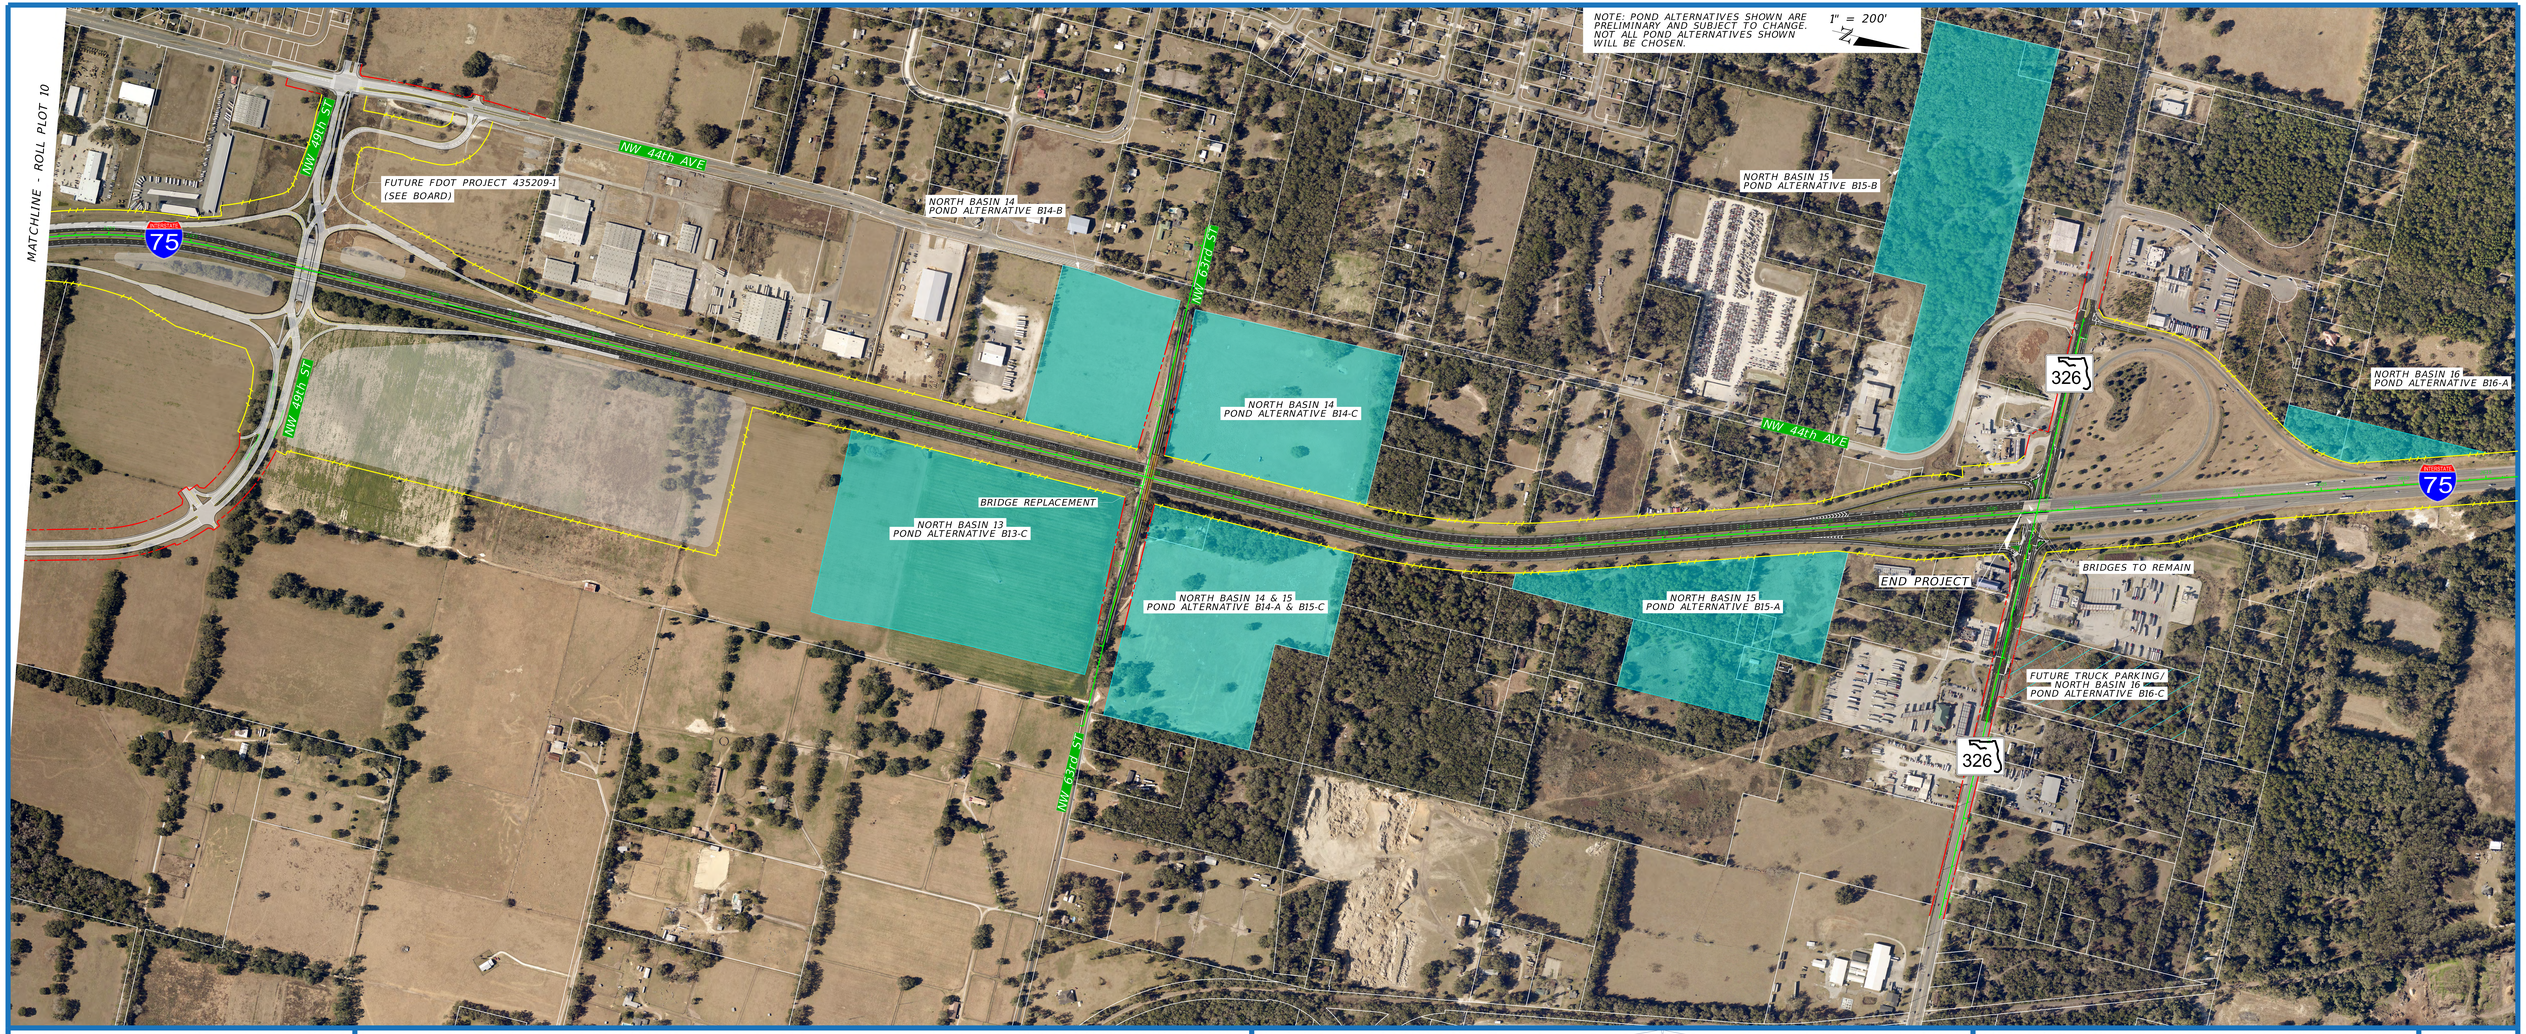

I-75 IMPROVEMENTS
FPID 452074-1
FPID 452074-2
FDOT

LEGEND
ROADWAY PAVEMENT
SHOULDER PAVEMENT
BRIDGE IMPROVEMENTS
EXISTING LA R/W LINE
EXISTING R/W LINE
EXISTING PROPERTY LINE

ROLL PLOT NUMBER KEY

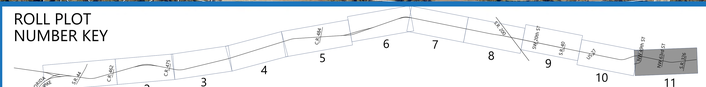

I-75 IMPROVEMENTS

FROM SOUTH OF S.R. 44 TO S.R. 326

ROLL PLOT NUMBER
11