SR 5 (US-1) AT CANAL STREET
FIN NO. 240992-5-52-01
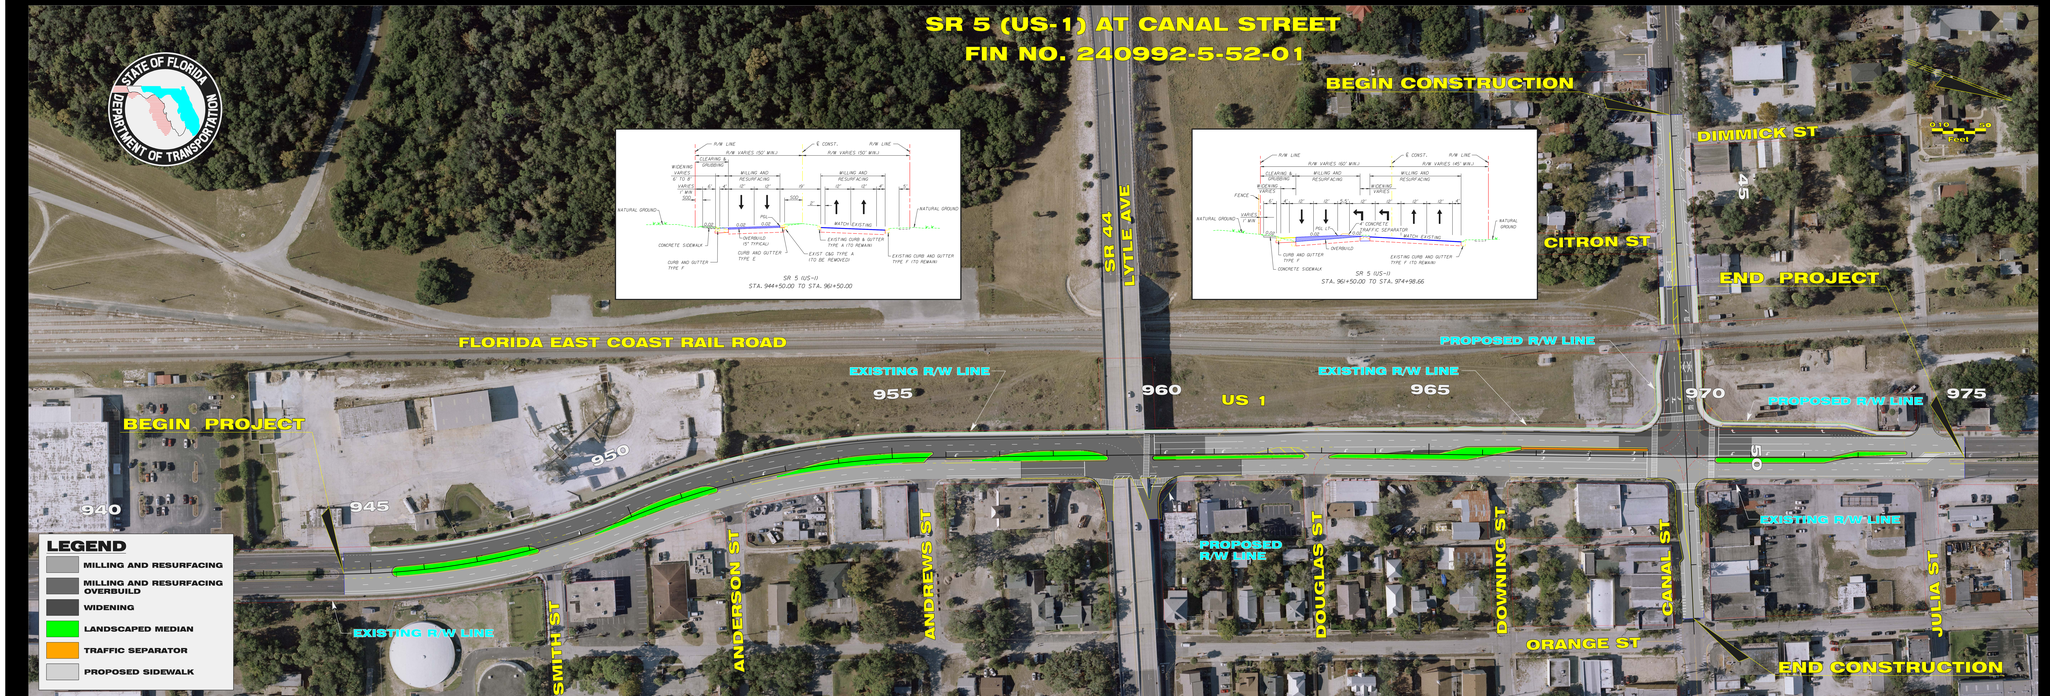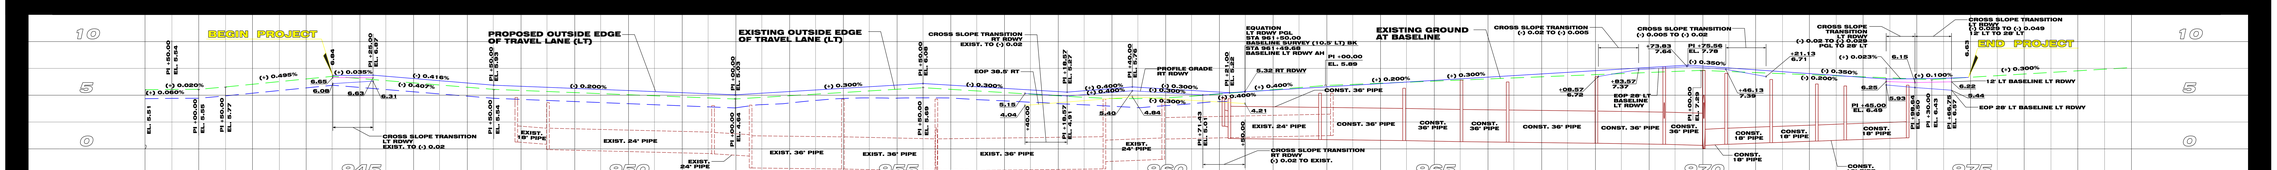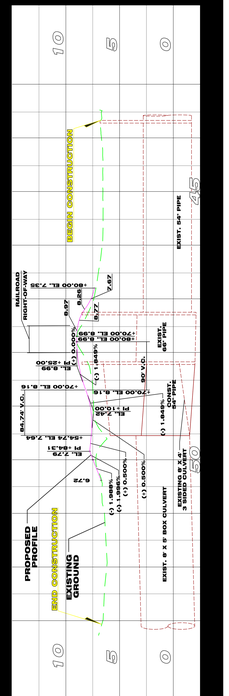
STATE OF FLORIDA DEPARTMENT OF TRANSPORTATION