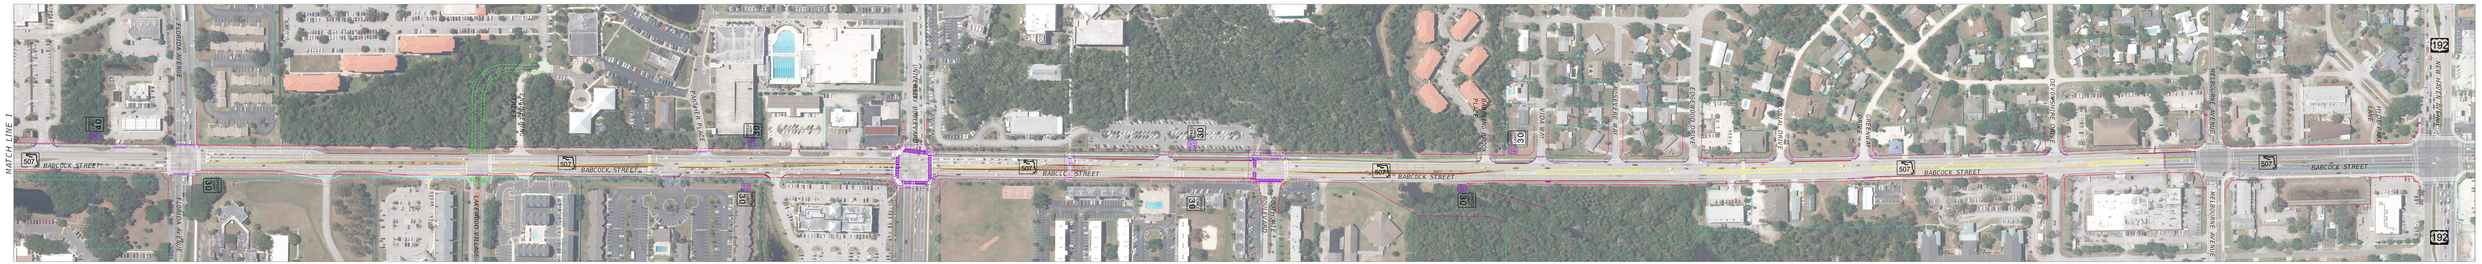

LEGEND

- FRONT OF SIDEWALK
- BACK OF SIDEWALK
- PROPOSED CURBING
- PROPOSED PERPETUAL EASEMENT
- RRR APPARENT RIGHT OF WAY
- RRR APPARENT EASEMENT
- RRR PRELIMINARY DESIGN TO BE COMPLETED BY OTHERS

STATE OF FLORIDA
DEPARTMENT OF TRANSPORTATION

ROAD NO.	COUNTY
SR 507	BREVARD

BABCOCK ROAD RRR CONCEPTUAL IMPROVEMENTS

SHEET NO. 1