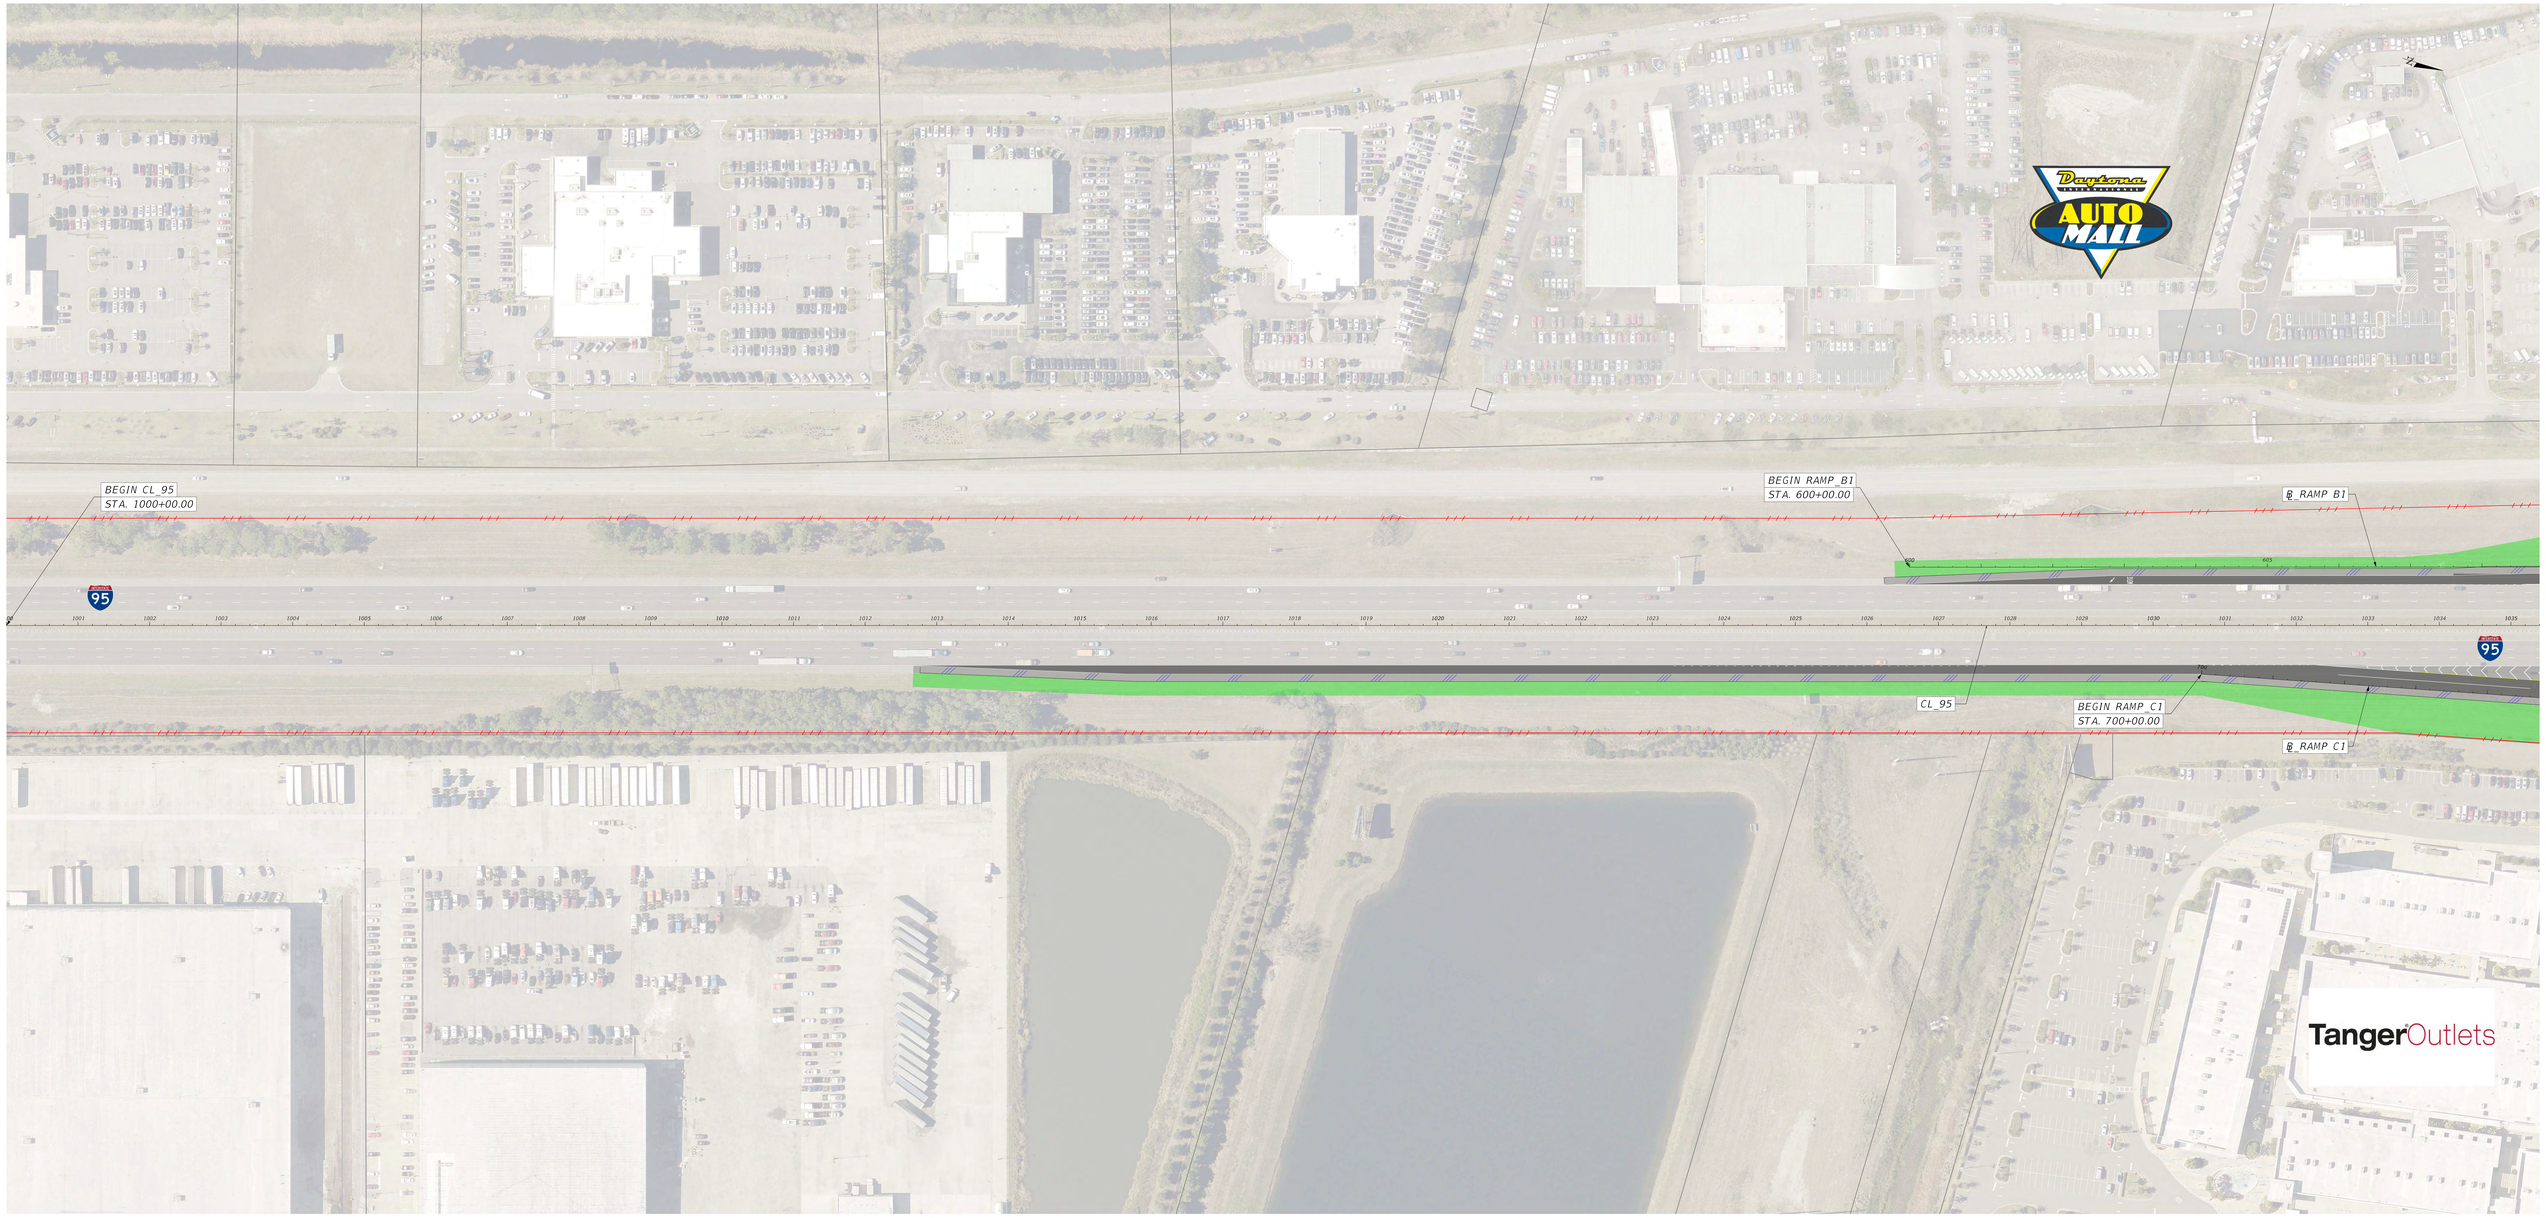

LEGEND

PROPOSED POND	PROPOSED ROADWAY	EXISTING R/W LINE	EXISTING LA R/W LINE
FLOODPLAIN COMPENSATION	PROPOSED SHOULDER	PROPOSED R/W LINE	PROPOSED R/W LINE
REGRADING/SOD	PROPOSED BRIDGE	EXISTING EASEMENT LINE	EXISTING EASEMENT LINE
		TRAFFIC SEPARATOR	PROPERTY LINES

0 25 50 Feet

ADDRESS: 4.4
THE LATEST MODIFICATION
DATE IS THE DATE OF
THE 4. MANNER OF SUITE 400
ORLANDO, FL 32803
CERTIFICATE OF AUTHORIZATION 6572

STATE OF FLORIDA
DEPARTMENT OF TRANSPORTATION

ROAD NO.	COUNTY	FINANCIAL PROJECT ID
CR 4009	VOLUSIA	4484361

LPGA PD&E STUDY
U.S. 92 TO WILLIAMSON BLVD
CONCEPT PLANS

SHEET NO.
32

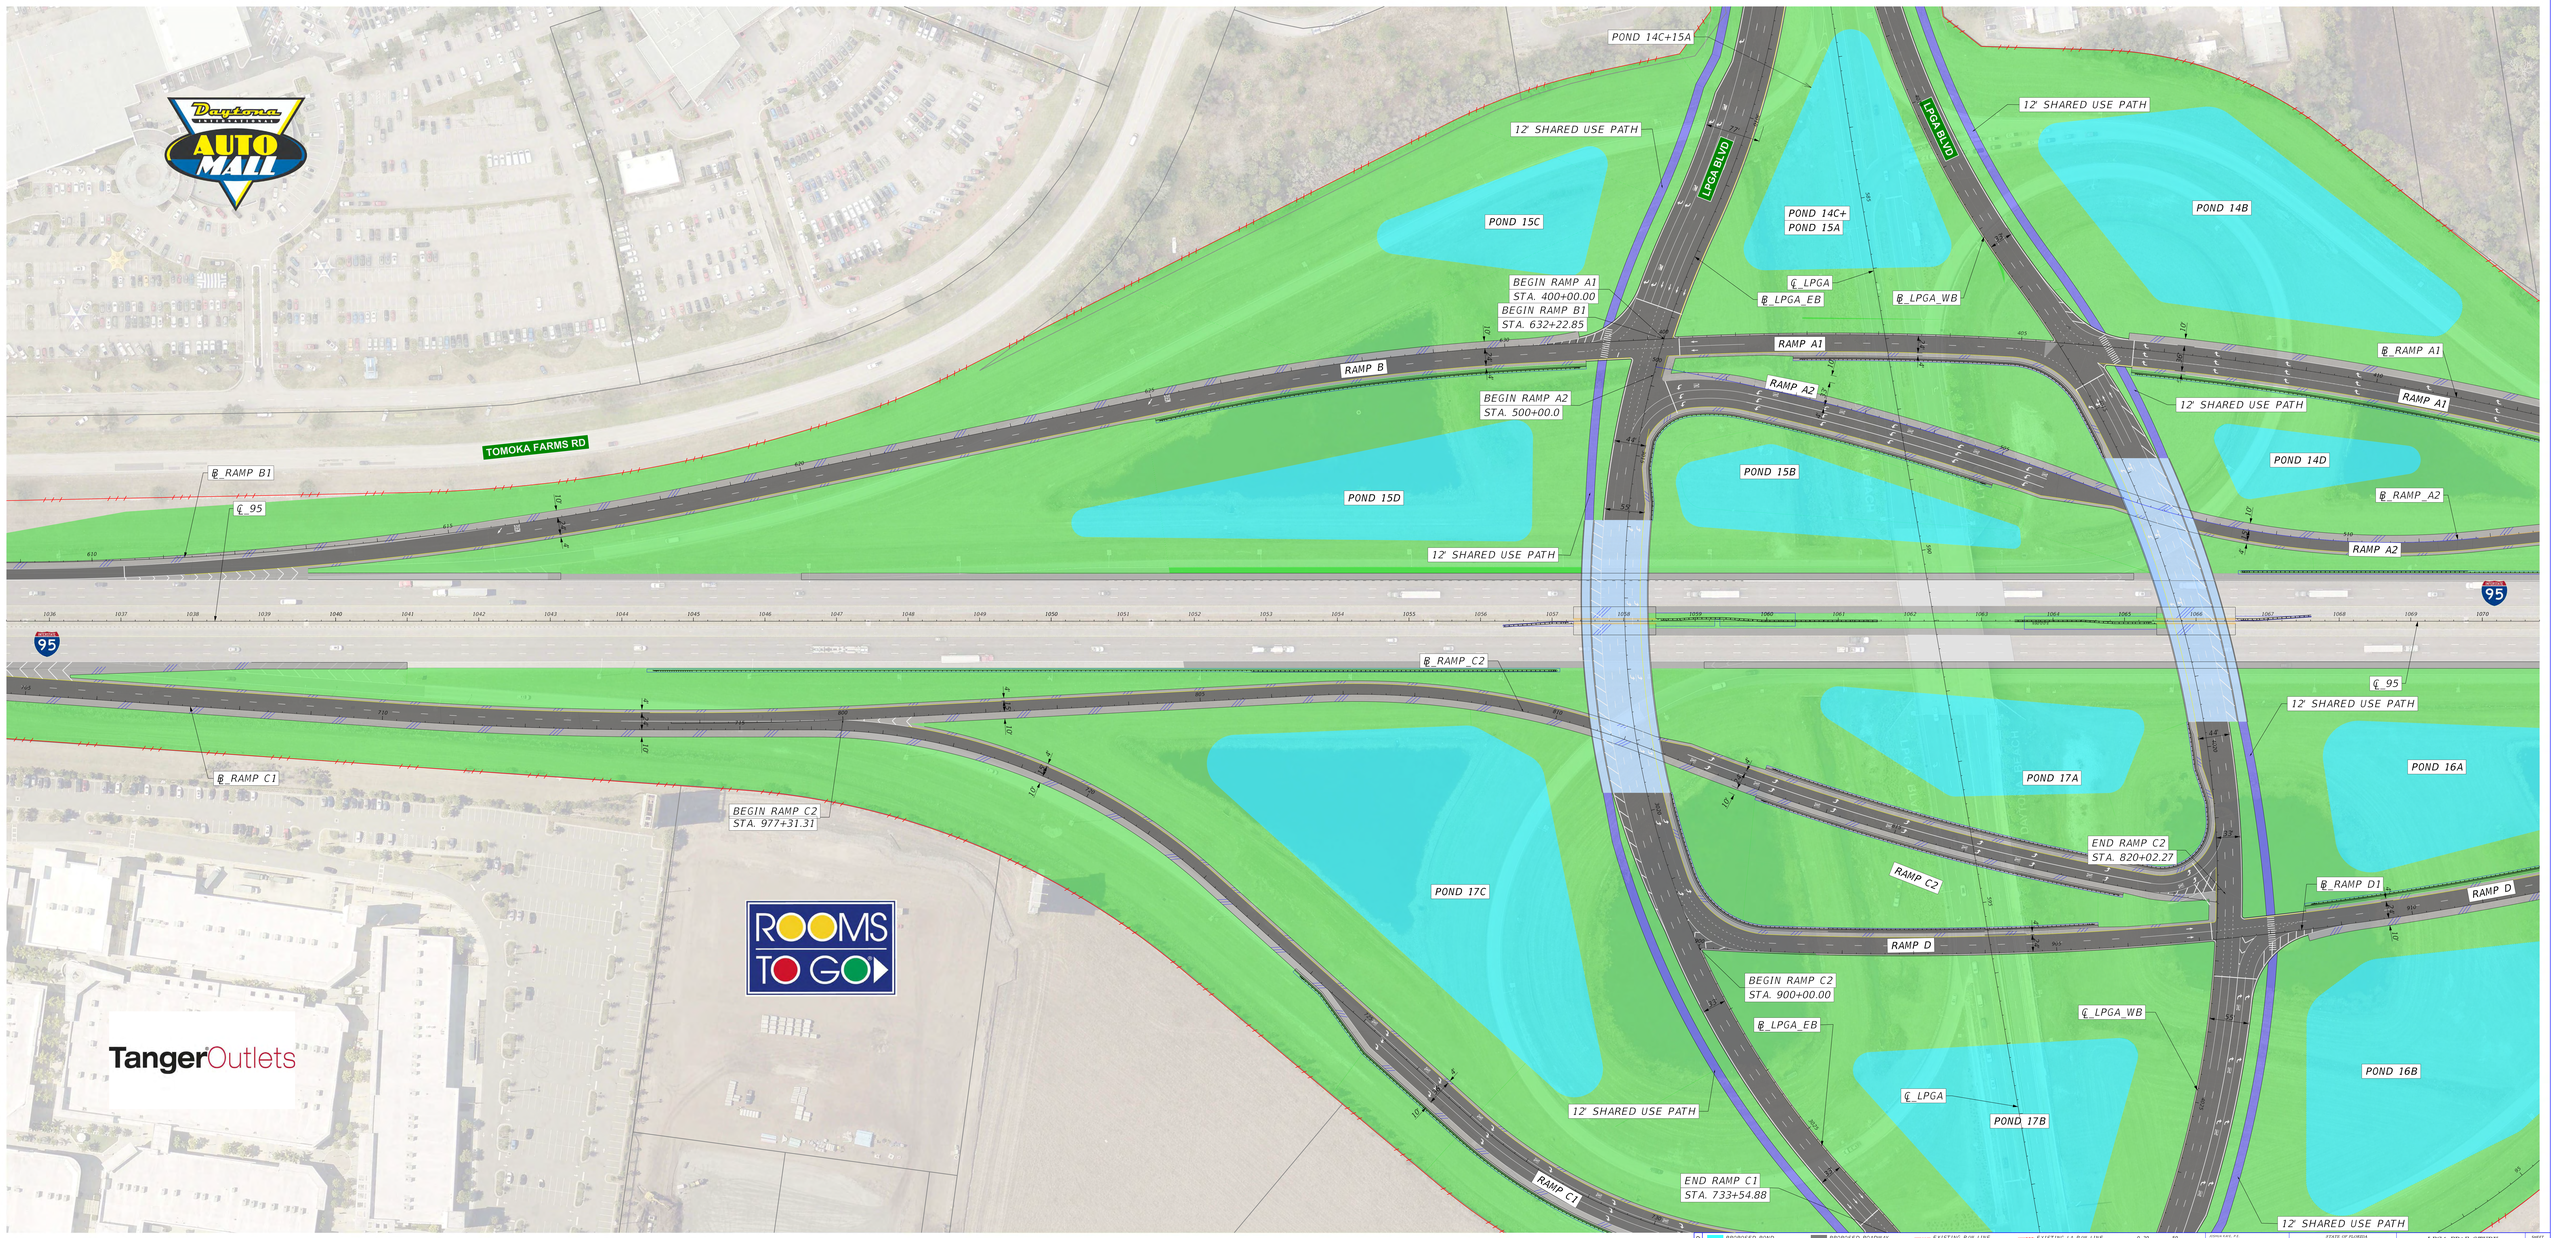

LEGEND

PROPOSED POND
FLOODPLAIN COMPENSATION
REGRADING/SOD
PROPOSED ROADWAY
PROPOSED SHOULDER
PROPOSED BRIDGE
EXISTING R/W LINE
PROPOSED SLOPE/CHANGE OF SLOPE
TRAFFIC SEPARATOR
EXISTING LA R/W LINE
PROPOSED R/W LINE
EXISTING EASEMENT LINE
0 50 Feet
PROPERTY LINES

COORDINATE SYSTEM
FLA STATE PLANE COORD SYSTEM
NAD 83/90 EAST ZONE
202 S. MARKER ST., SUITE 400
DAYTONA BEACH
CERTIFICATE OF AUTHORIZATION 6512

STATE OF FLORIDA
DEPARTMENT OF TRANSPORTATION

ROAD NO.	COUNTY	FINANCIAL PROJECT ID
CR 4009	VOLUSIA	4084484-1

LPGA PD&E STUDY
U.S. 92 TO WILLIAMSON BLVD
CONCEPT PLANS

SHEET NO.
33

LEGEND

PROPOSED POND	PROPOSED ROADWAY	EXISTING R/W LINE	EXISTING LA R/W LINE	0 25 50 Feet
FLOODPLAIN COMPENSATION	PROPOSED SHOULDER	TRAFFIC SEPARATOR	PROPOSED R/W LINE	PROPERTY LINES
REGRADING/SOD	PROPOSED BRIDGE		EXISTING EASEMENT LINE	

ESTIMATED FLA
FOR LATEST MODIFICATIONS
SEE CONTROL SHEET
200 E. ROBINSON ST. SUITE 600
ORLANDO, FL 32801
CERTIFICATE OF AUTHORIZATION 6512

STATE OF FLORIDA
DEPARTMENT OF TRANSPORTATION

ROAD NO.	COUNTY	FINANCIAL PROJECT ID
I-95 MOD	VOLUSIA	448898-1-52-01

LPGA PD&E STUDY
U.S. 92 TO WILLIAMSON BLVD
CONCEPT PLANS

SHEET NO.
34