S.R. A1A PROPOSED ROADWAY IMPROVEMENTS
FROM LONG POINT ROAD TO GEORGE KING BOULEVARD
FDOT PROJECT NUMBER: 450202-8-52-01

EXISTING S.R. A1A TYPICAL SECTION

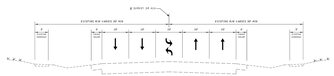

PROPOSED S.R. A1A TYPICAL SECTION

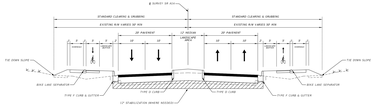

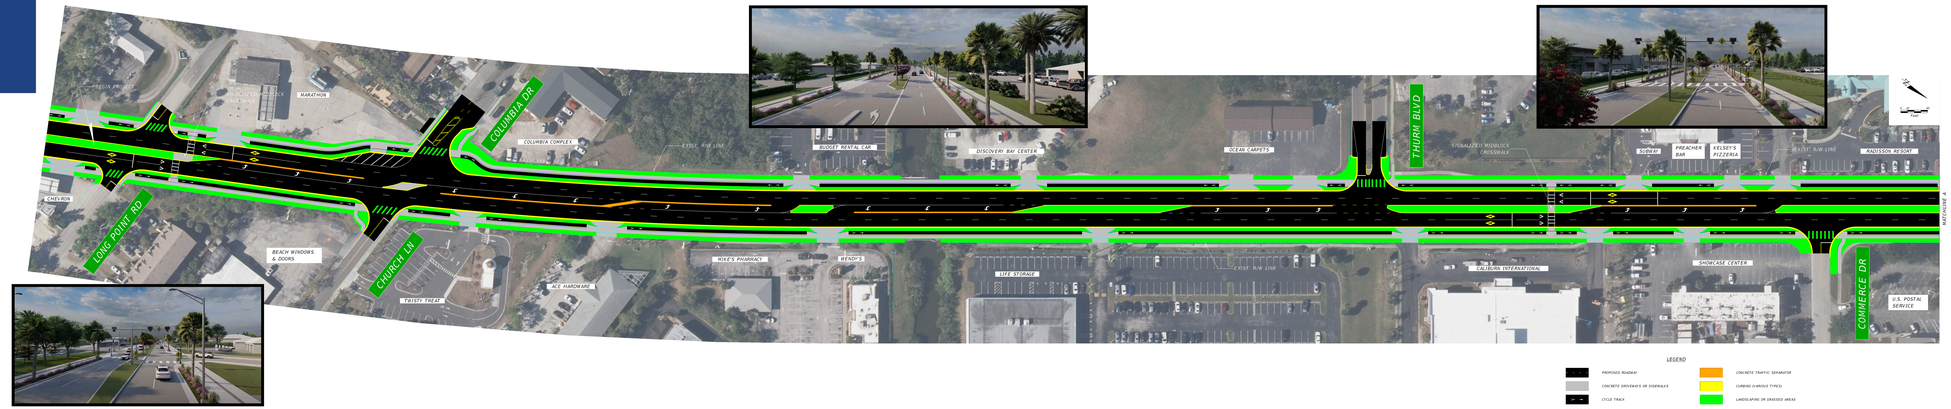

LEGEND

- PROPOSED ROADWAY
- CONCRETE DRIVEWAYS OR SIDEWALKS
- CYCLE TRACK
- SPECIAL EMPHASIZED CROSSWALK
- CONCRETE TRAFFIC SEPARATOR
- CURBING (VARIOUS TYPES)
- LANDSCAPING OR GRASSED AREAS

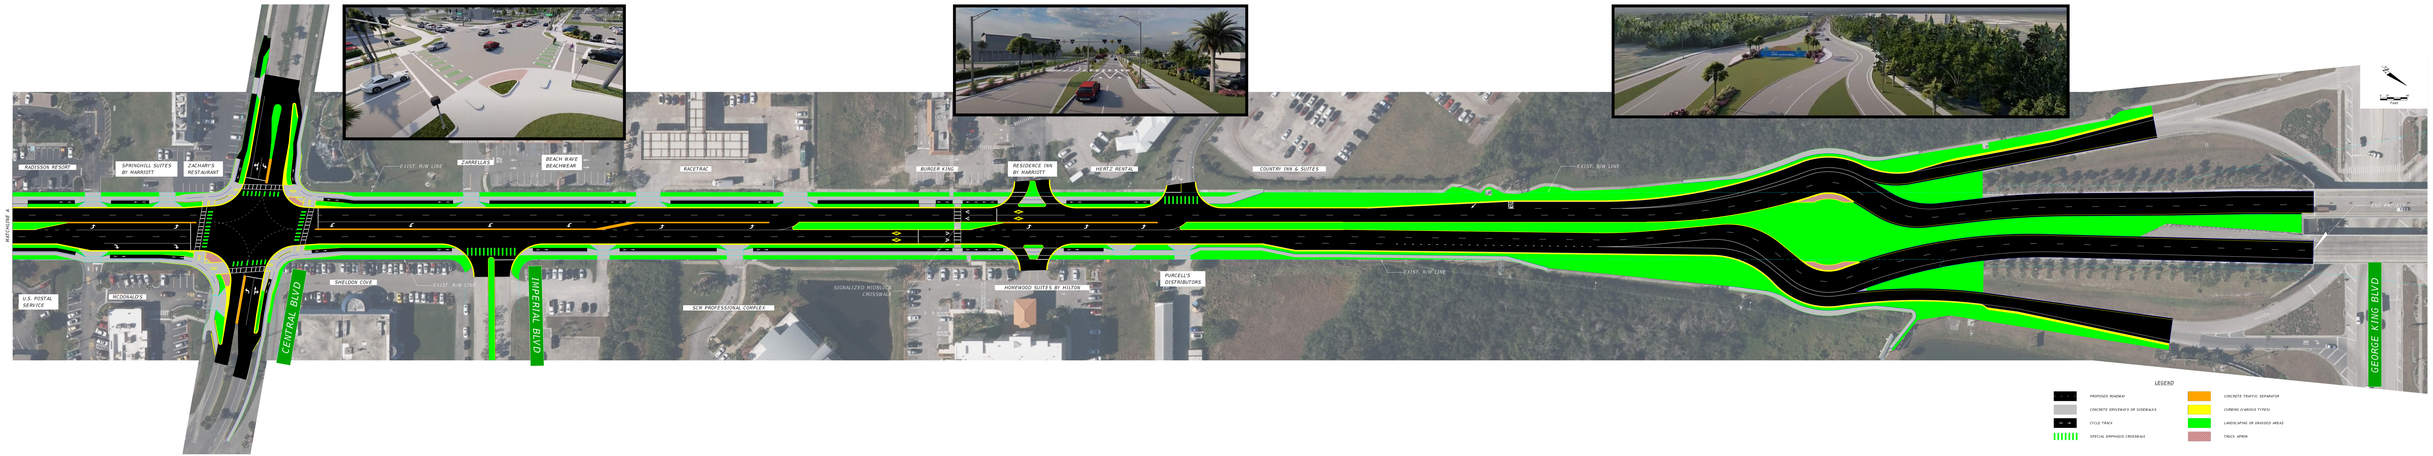

LEGEND

- PROPOSED ROADWAY
- CONCRETE DRIVEWAYS OR SIDEWALKS
- CYCLE TRACK
- SPECIAL EMPHASIZED CROSSWALK
- CONCRETE TRAFFIC SEPARATOR
- CURBING (VARIOUS TYPES)
- LANDSCAPING OR GRASSED AREAS
- TRUCK APRON