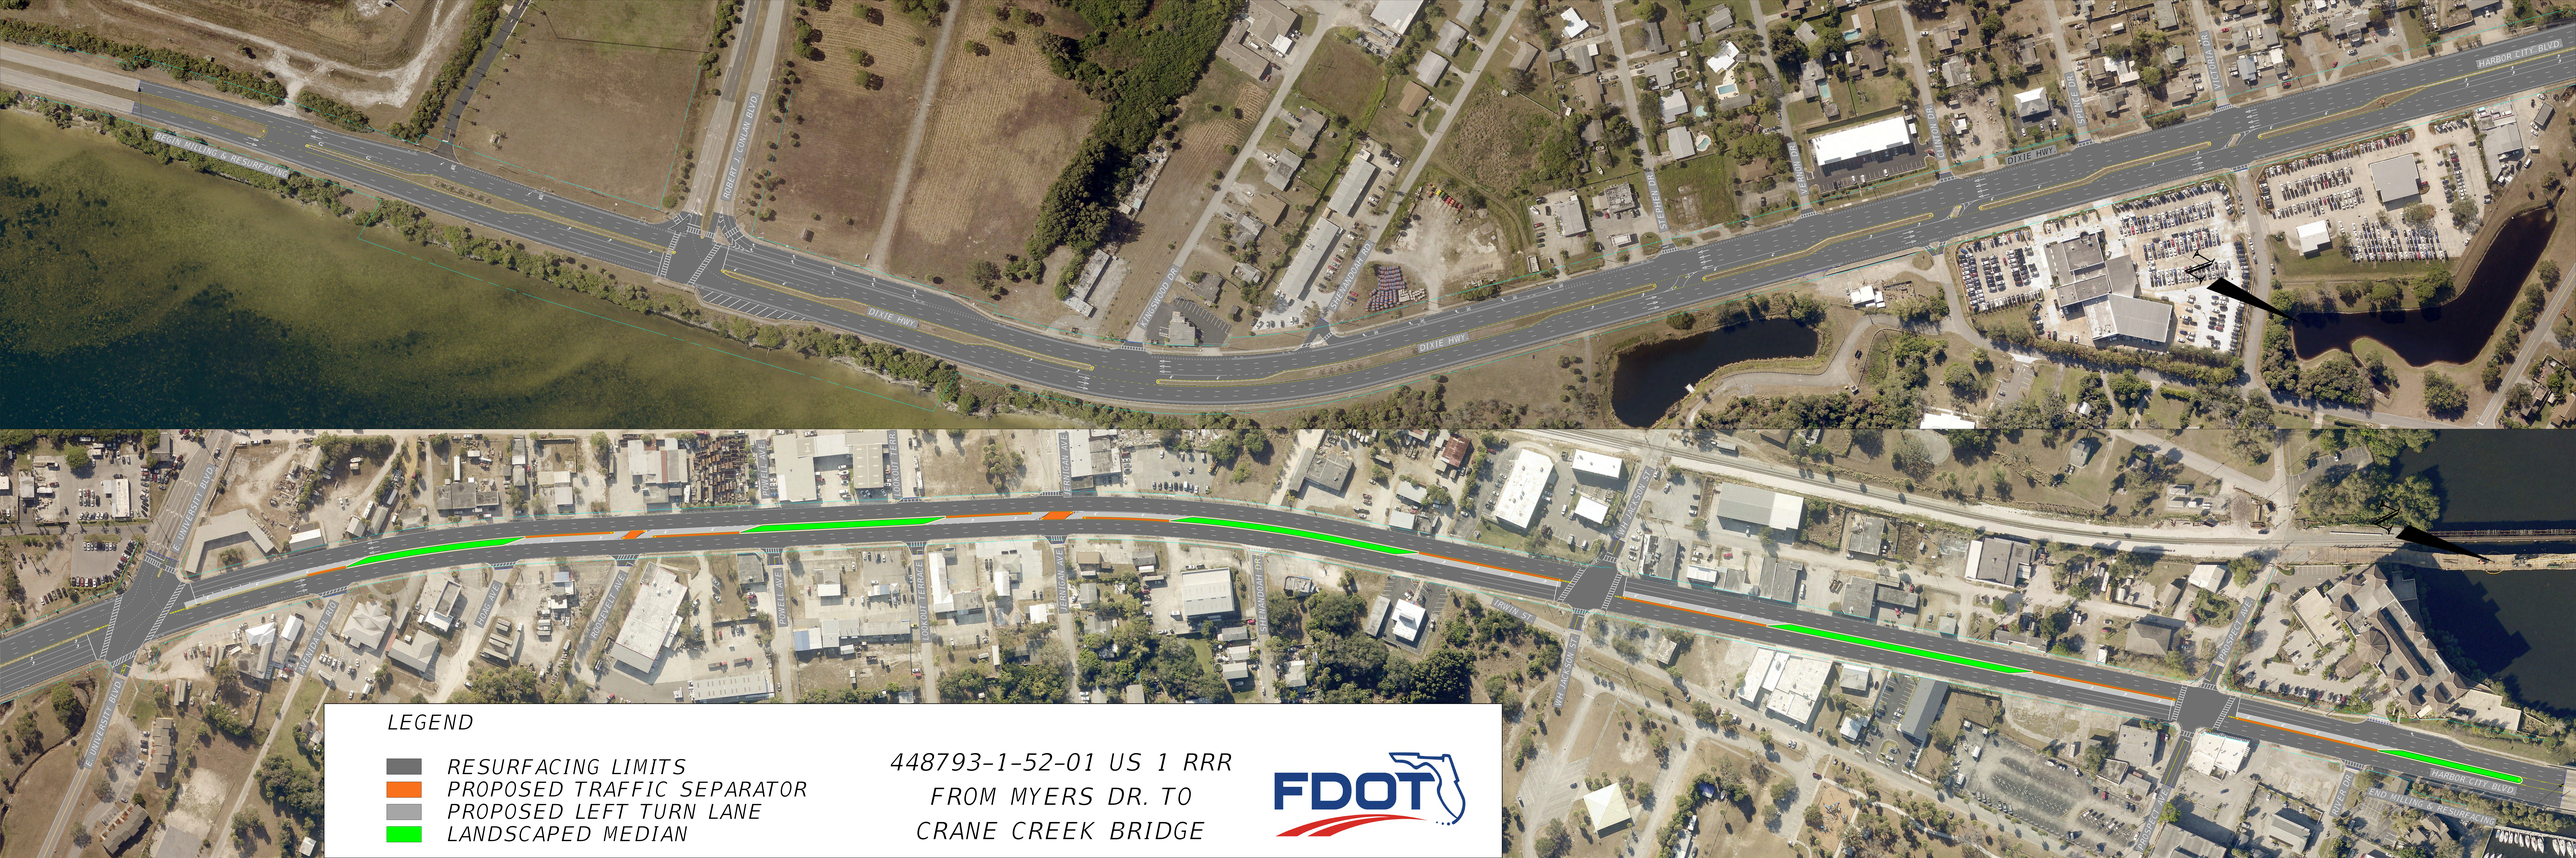

LEGEND

- RESURFACING LIMITS
- PROPOSED TRAFFIC SEPARATOR
- PROPOSED LEFT TURN LANE
- LANDSCAPED MEDIAN

448793-1-52-01 US 1 RRR
FROM MYERS DR. TO
CRANE CREEK BRIDGE

FDOT