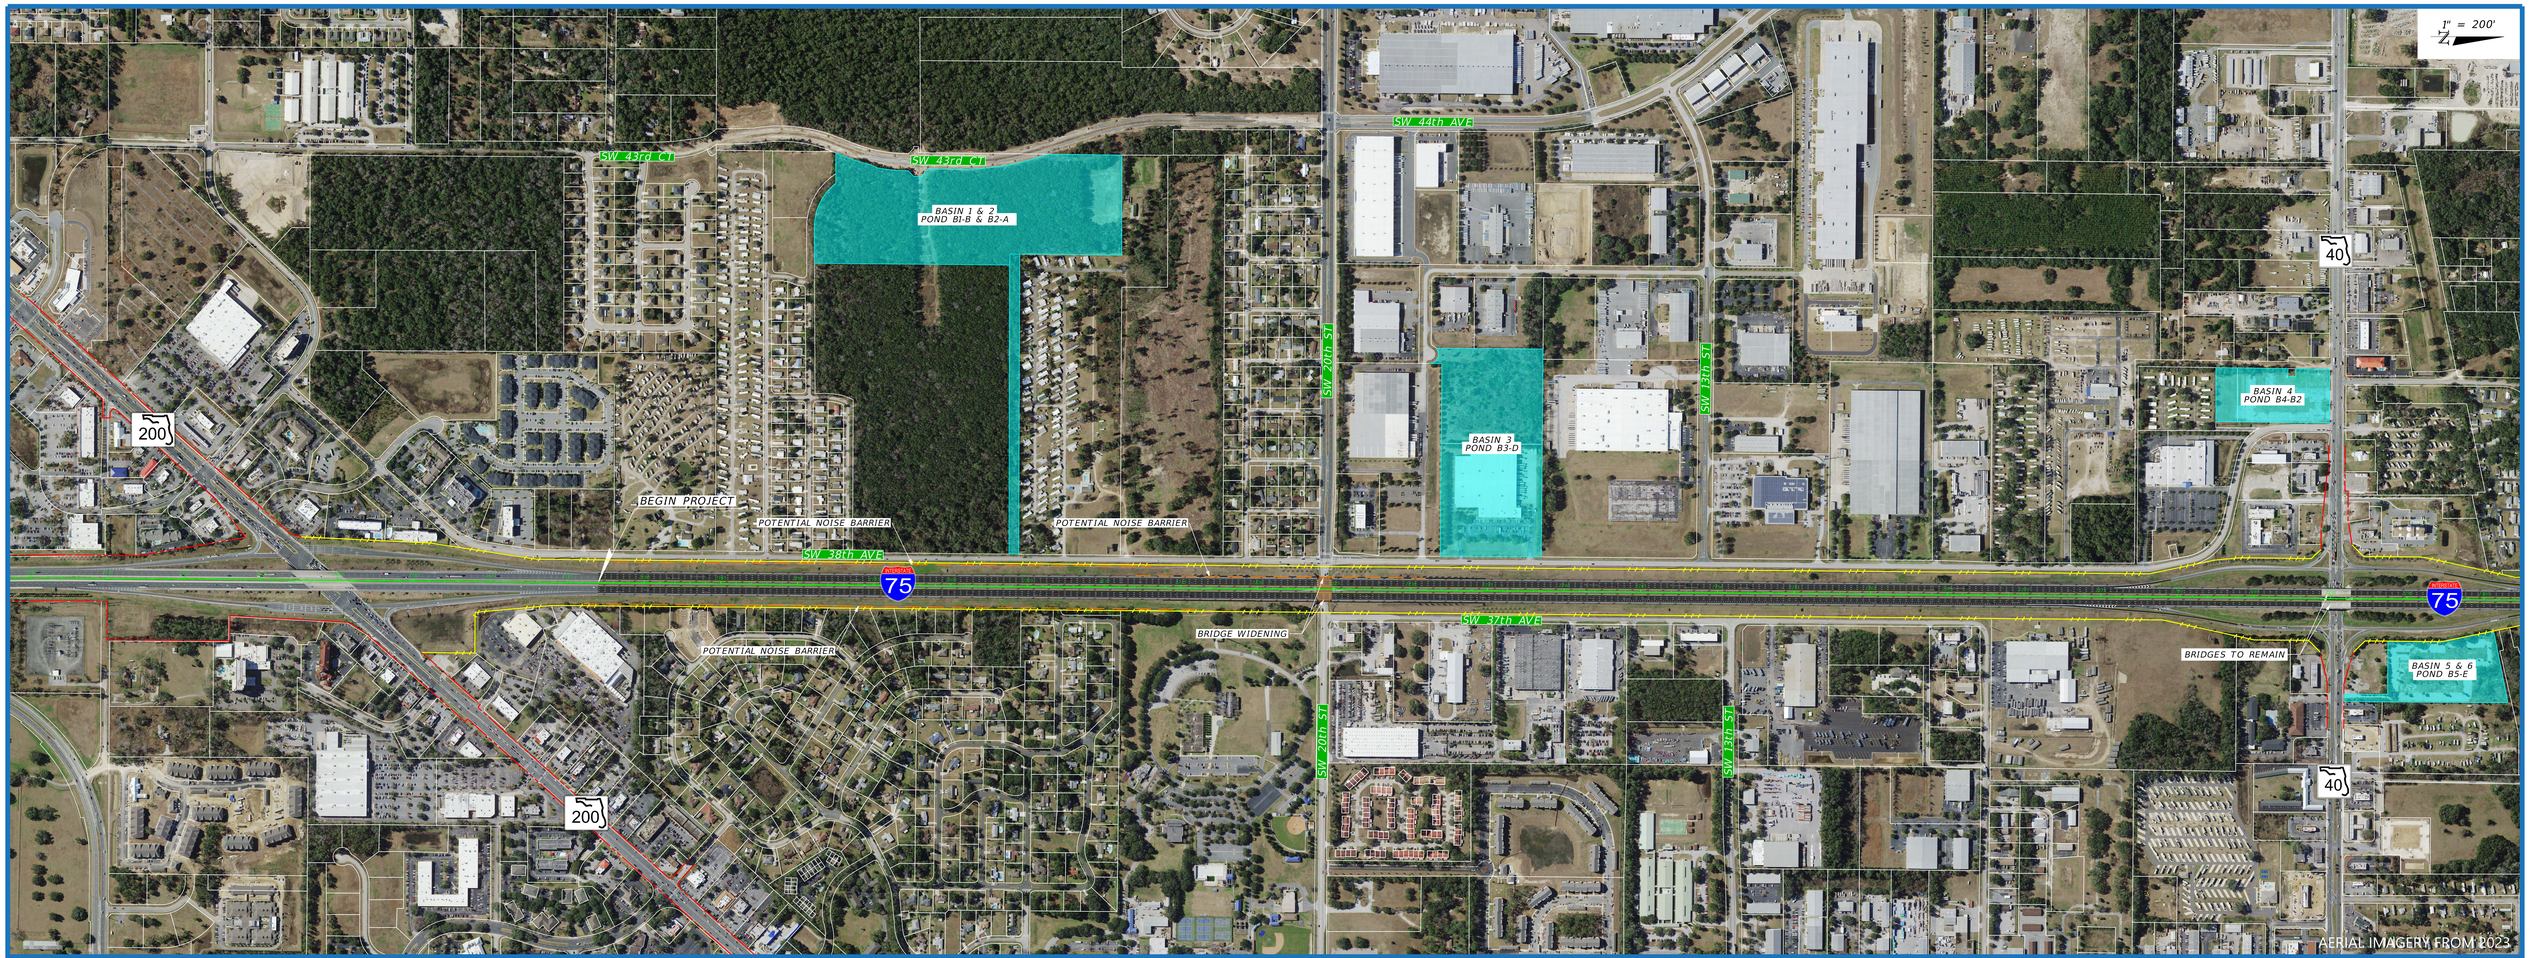

I-75
S.R. 200 TO S.R. 326

FDOT

FPID 452074-1

LEGEND
ROADWAY PAVEMENT
SHOULDER PAVEMENT
BRIDGE IMPROVEMENTS

EXISTING LA R/W LINE
EXISTING R/W LINE
EXISTING PROPERTY LINE

PREFERRED POND SITE
POTENTIAL NOISE BARRIER

ROLL PLOT NUMBER KEY

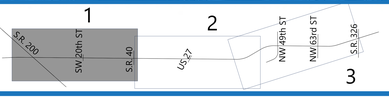

I-75 IMPROVEMENTS PD&E STUDY

S.R. 200 TO S.R. 326

ROLL PLOT NUMBER
1