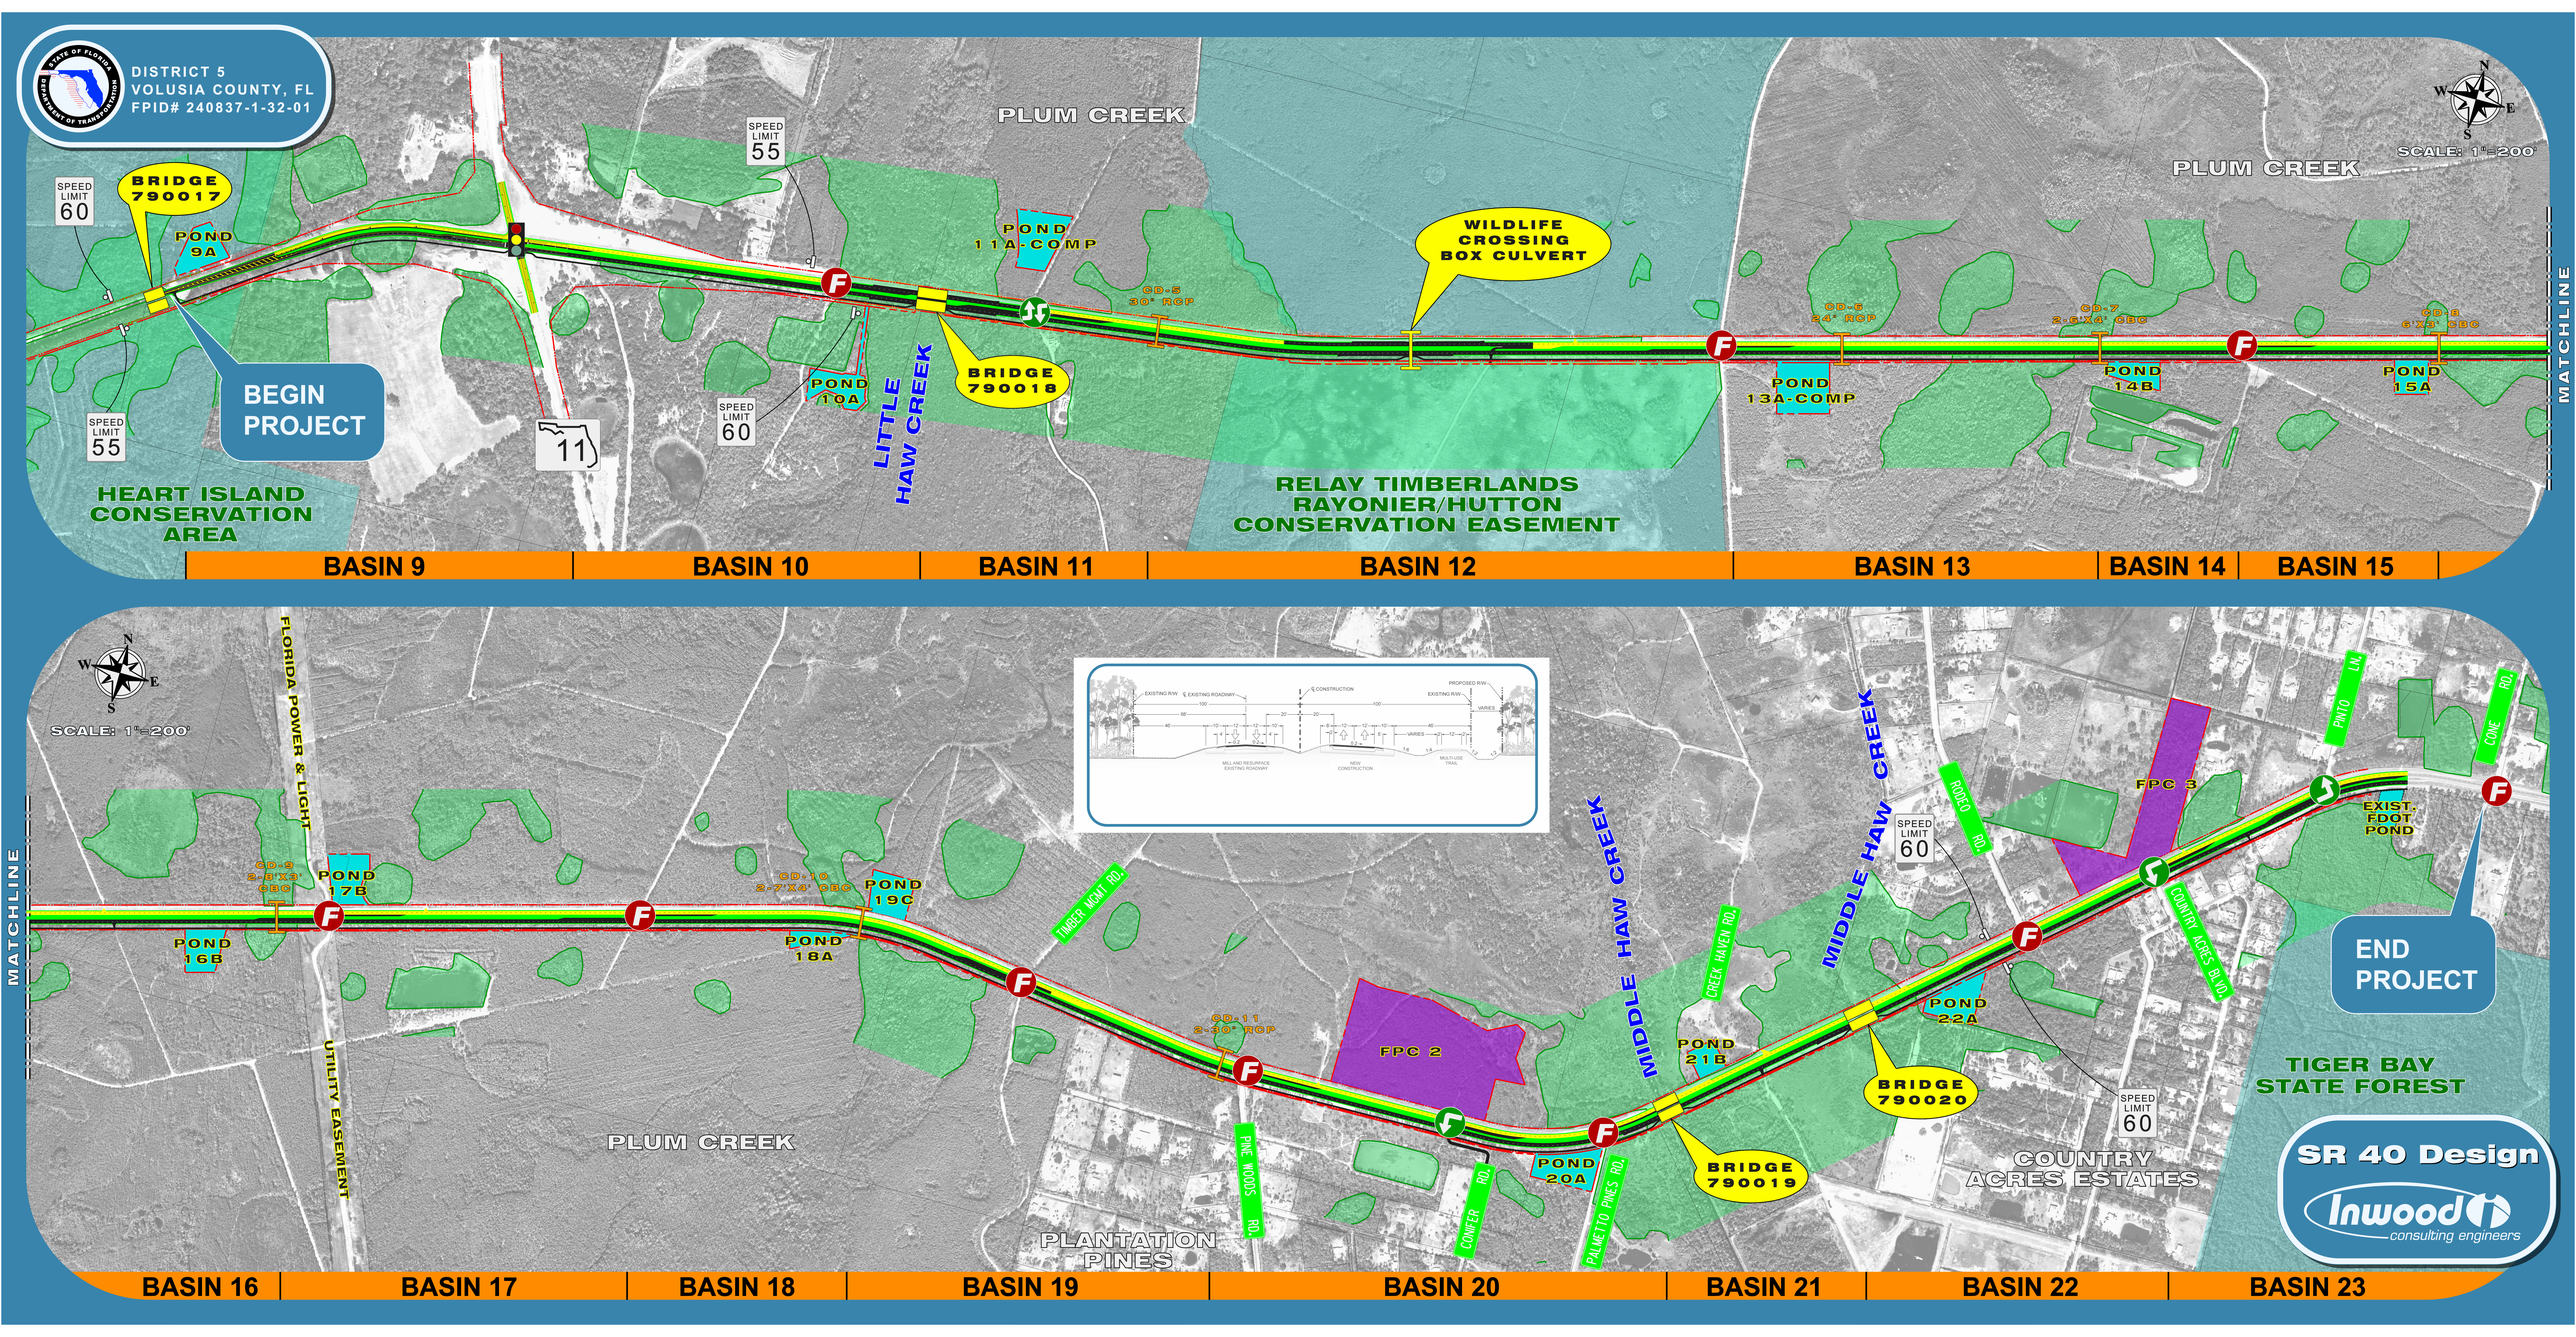
DISTRICT 5
VOLUSIA COUNTY, FL
FPID# 240837-1-32-01
SCALE: 1"=200'
PLUM CREEK
BRIDGE 790017
POND 9A
SPEED LIMIT 60
SPEED LIMIT 55
SPEED LIMIT 55
SPEED LIMIT 60
BEGIN PROJECT
11
POND 10A
LITTLE HAW CREEK
POND 11A-COMP
CD-5 30" RCP
BRIDGE 790018
WILDLIFE CROSSING BOX CULVERT
HEART ISLAND CONSERVATION AREA
RELAY TIMBERLANDS RAYONIER/HUTTON CONSERVATION EASEMENT
CD-6 24" RCP
POND 13A-COMP
CD-7 2-5'X4' CBC
POND 14B
CD-8 6'X3' CBC
POND 15A
MATCHLINE
BASIN 9
BASIN 10
BASIN 11
BASIN 12
BASIN 13
BASIN 14
BASIN 15
FLORIDA POWER & LIGHT
CD-9 2-8'X3' CBC
POND 16B
POND 17B
UTILITY EASEMENT
CD-10 2-7'X4' CBC
POND 18A
POND 19C
TIMBER MGMT RD.
CD-11 2-30" RCP
FPC 2
PINE WOODS RD.
COWPER RD.
PALMETTO PINES RD.
POND 20A
MIDDLE HAW CREEK
CREEK HAVEN RD.
POND 21B
BRIDGE 790019
RODEO RD.
FPC 3
PINTO LN.
CONE RD.
EXIST. FDOT POND
COUNTRY ACRES BLVD.
POND 22A
BRIDGE 790020
SPEED LIMIT 60
SPEED LIMIT 60
END PROJECT
TIGER BAY STATE FOREST
COUNTRY ACRES ESTATES
PLANTATION PINES
SR 40 Design
Inwood consulting engineers
BASIN 16
BASIN 17
BASIN 18
BASIN 19
BASIN 20
BASIN 21
BASIN 22
BASIN 23