Conceptual Design
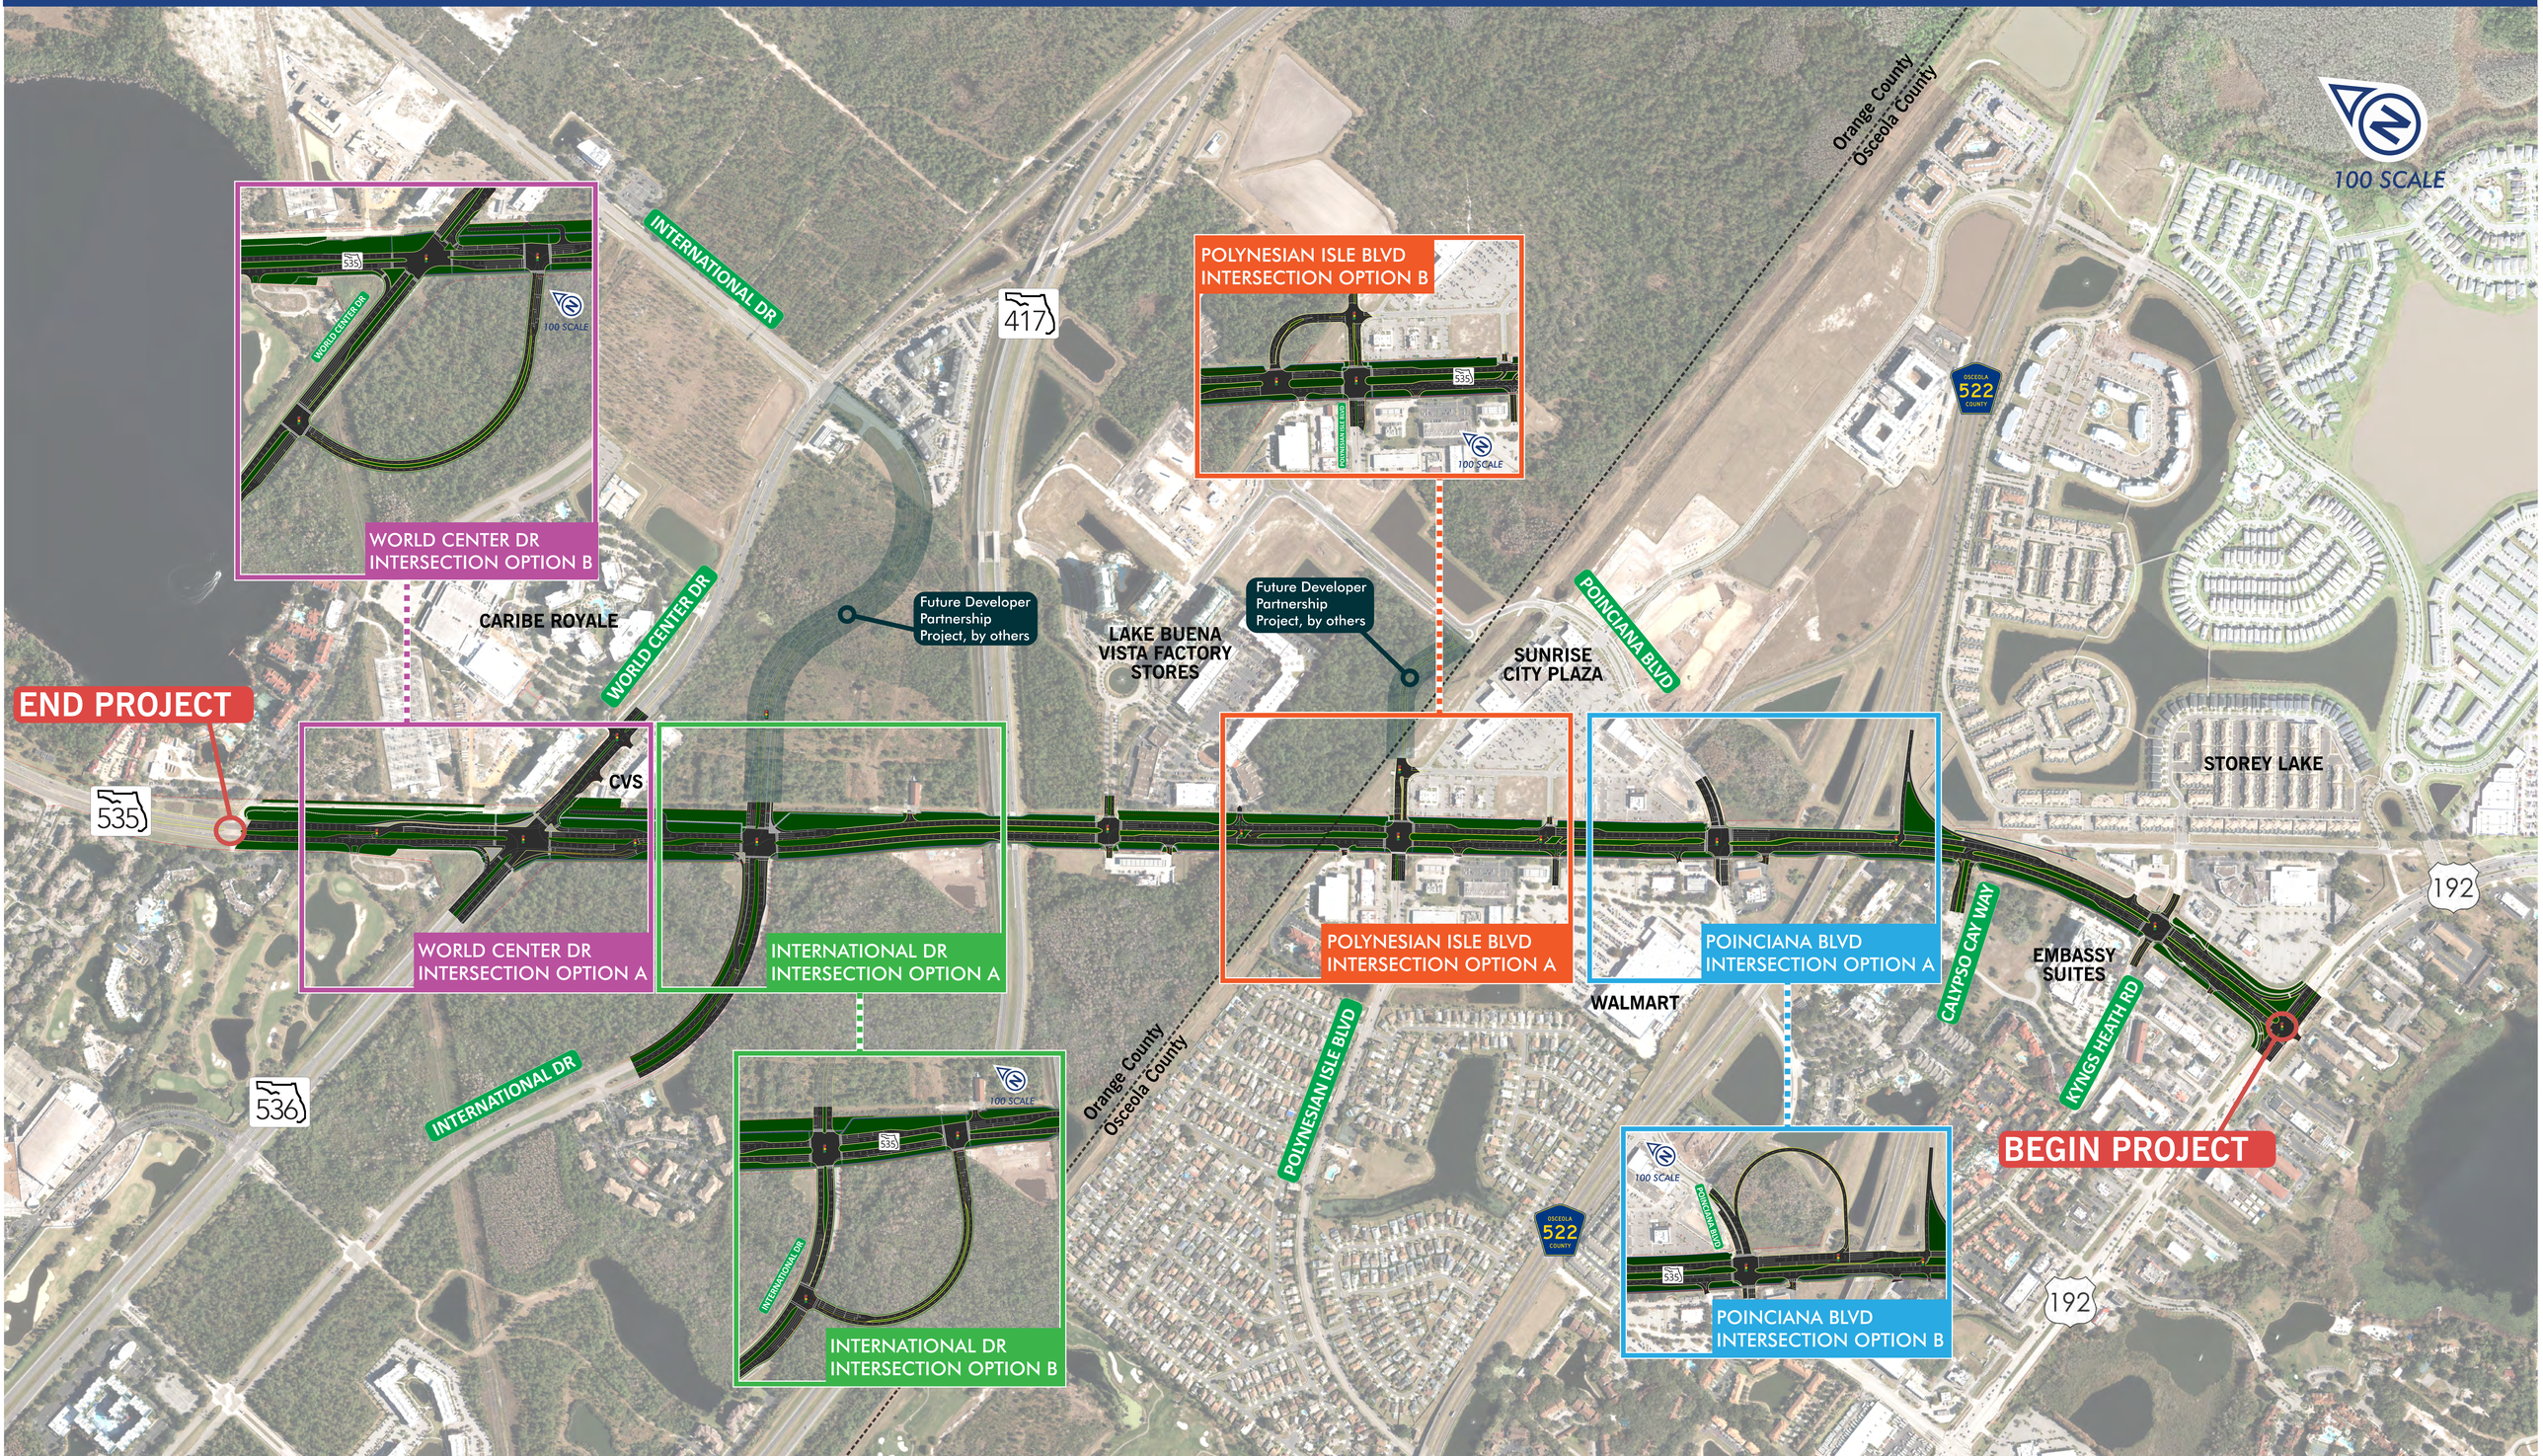
S.R. 535 PD&E Study
From U.S. 192 to North of World Center Drive
Osceola and Orange Counties
FPID 437174-2 / ETDM No. 1432