STATE ROAD 50 WIDENING

From east of Avalon Park Boulevard/Pilgrim Street to east of Chuluota Road (C.R. 419)/East River Falcons Way

Orange County

Financial Project Identification No.: 239203-7

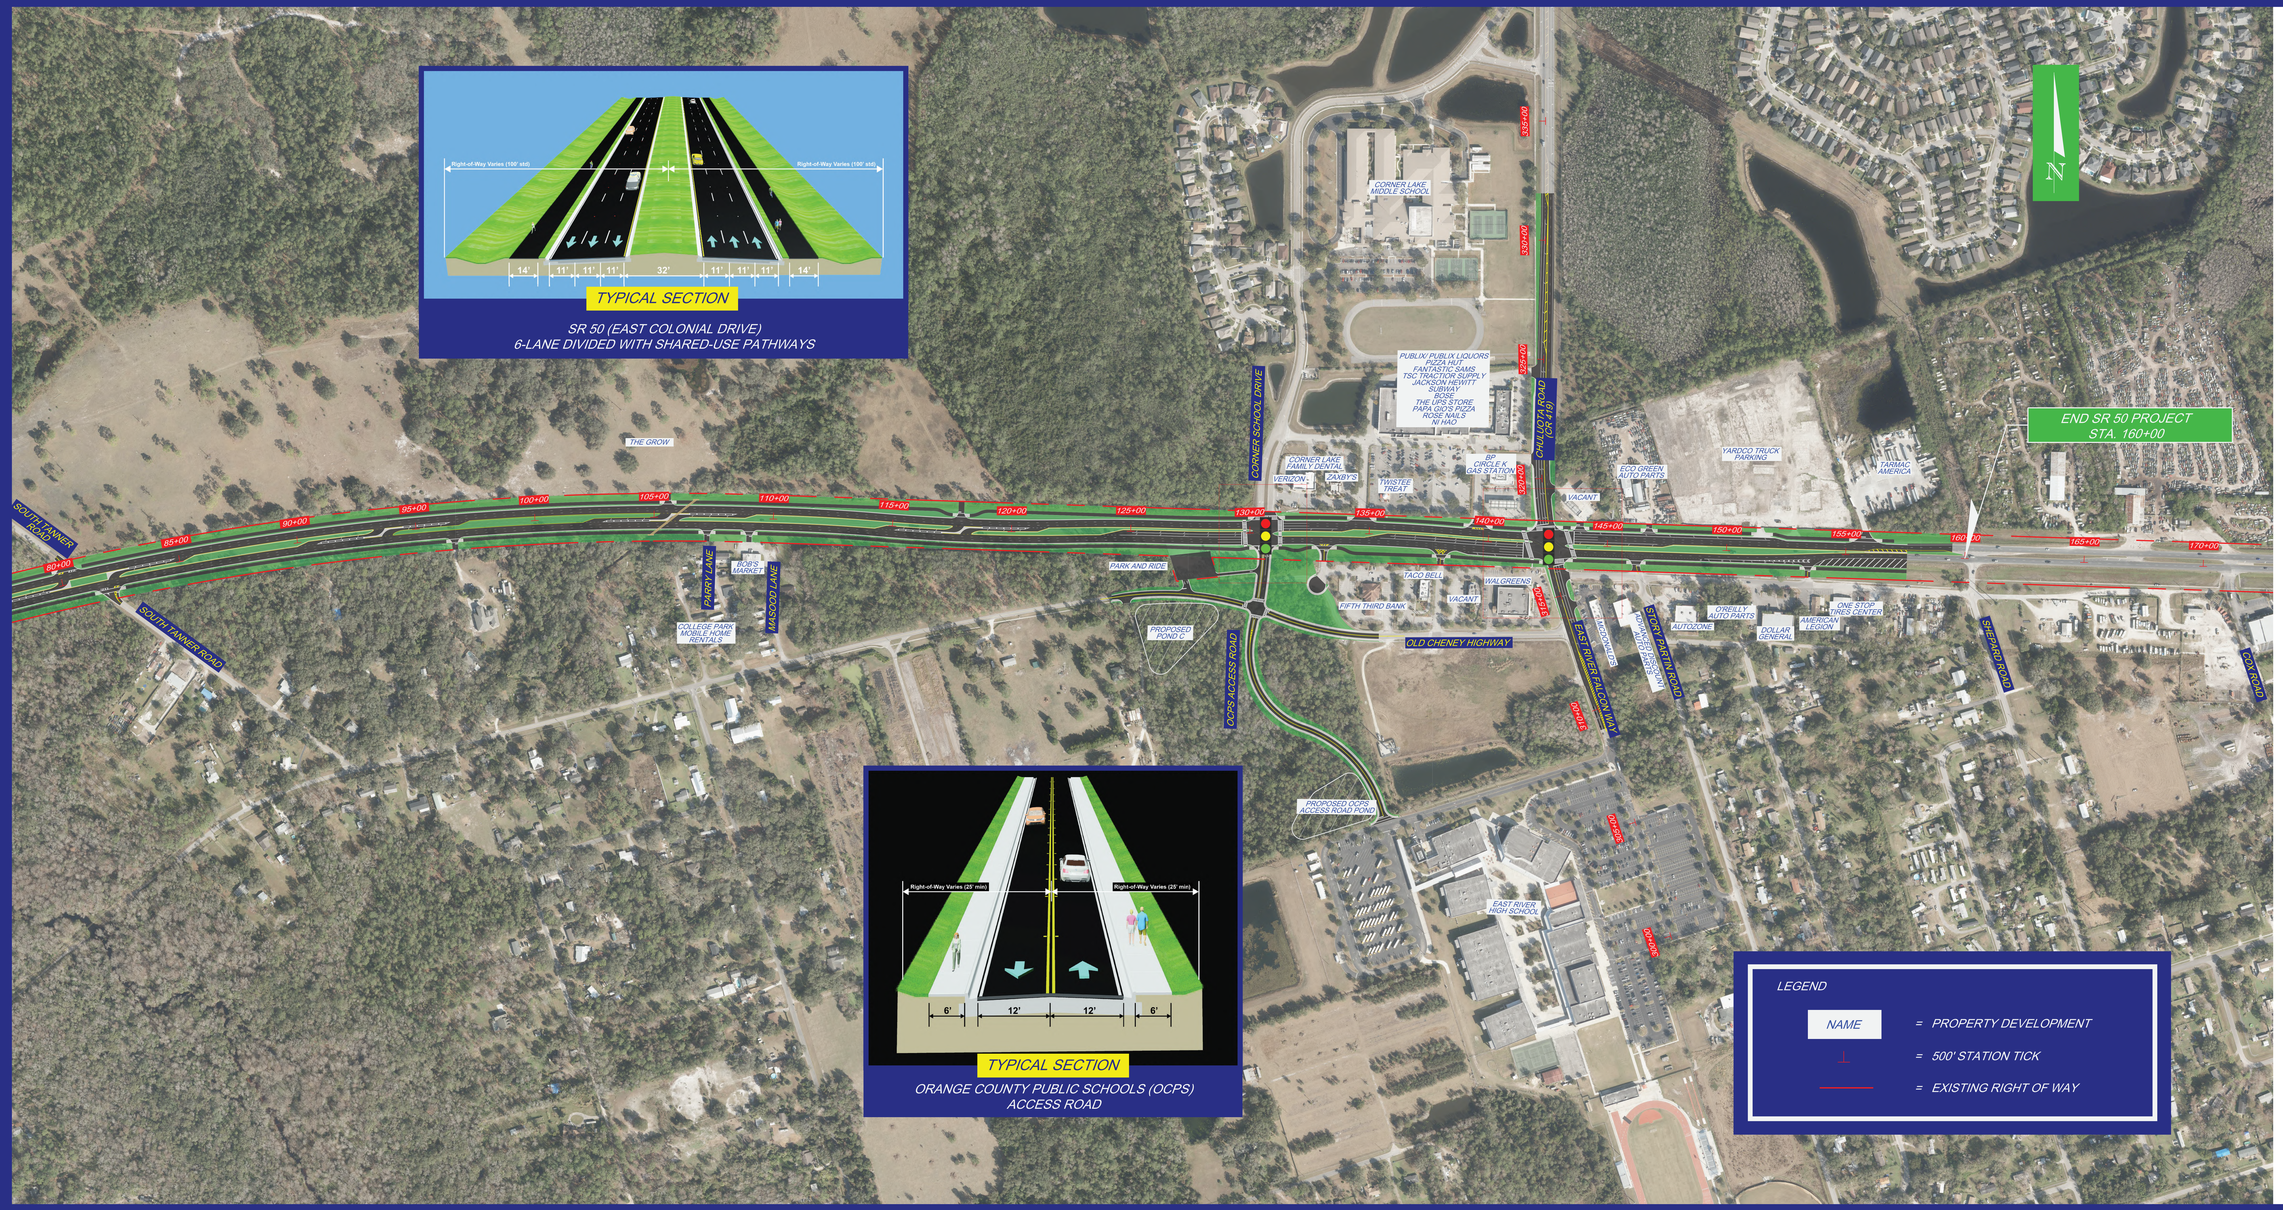

FDOT