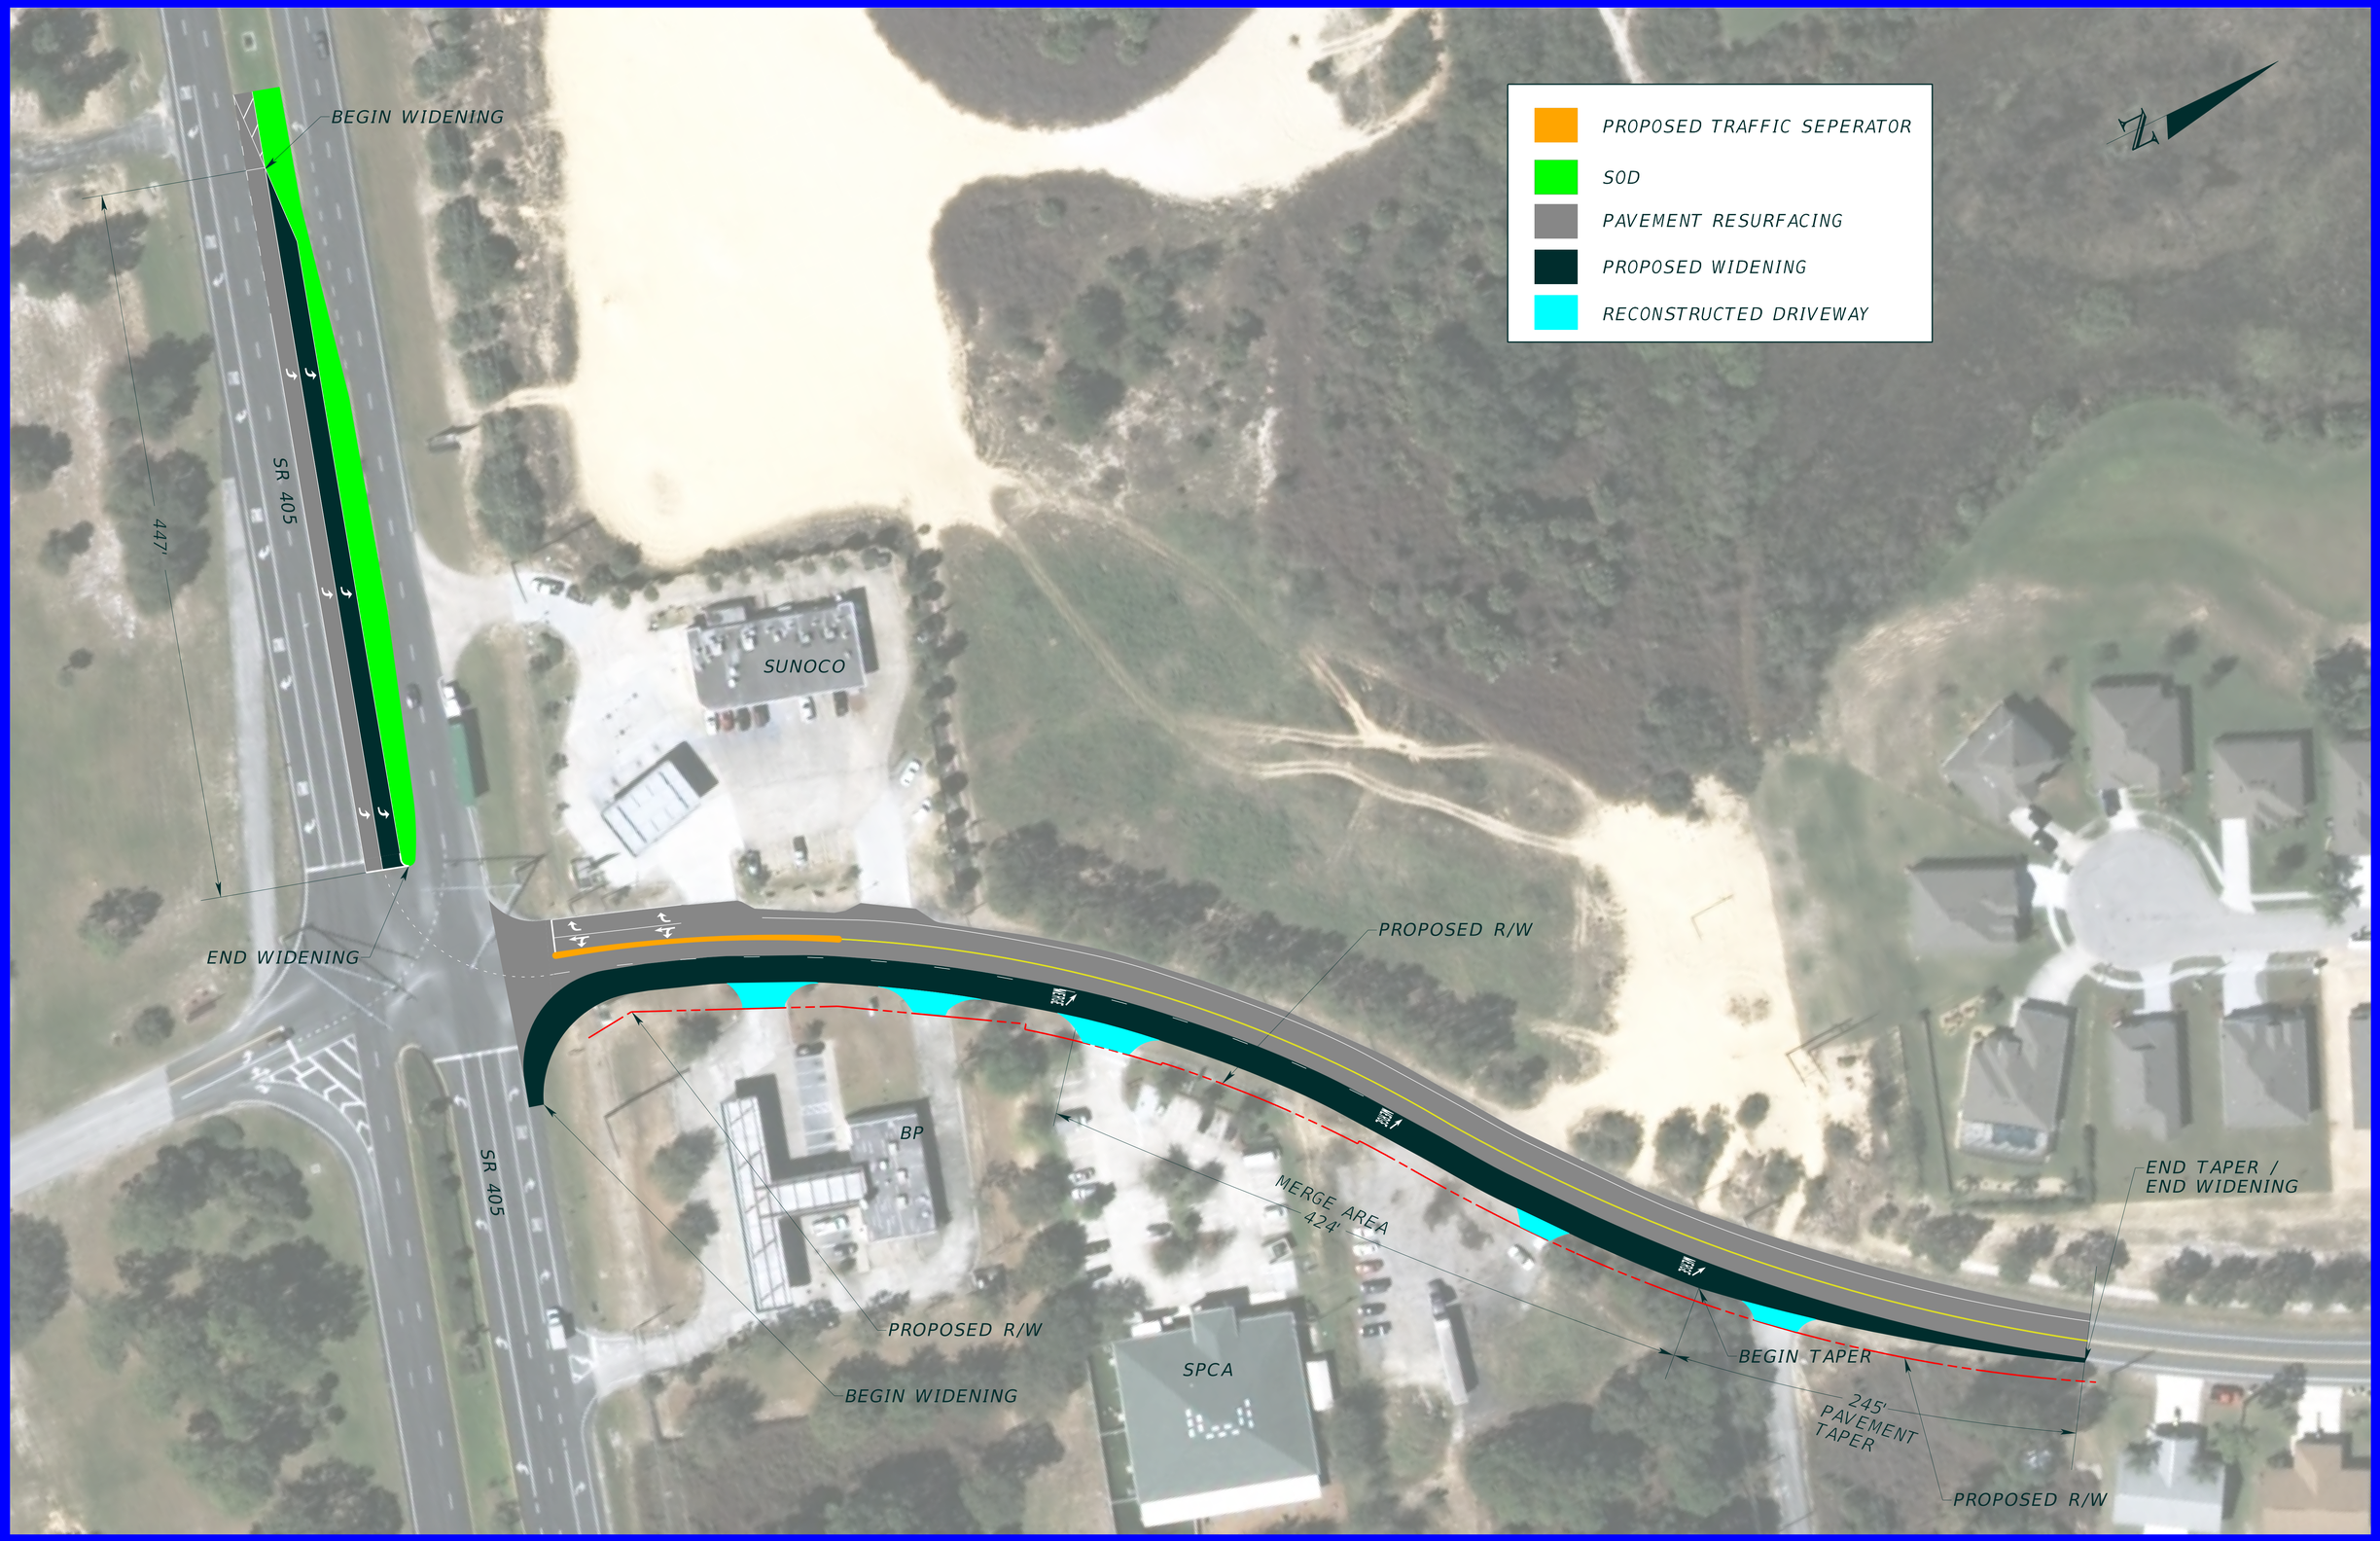FPID: 436123-1-52-01, SR 405 AT SISSON ROAD INTERSECTION WIDENING