PROPOSED IMPROVEMENTS - U.S. 92 TO NORTH OF TOURNAMENT DRIVE

1” = 100’

FDOT

LEGEND
- NEW PAVEMENT
- PROPOSED BRIDGE
- PROPOSED SHARED USE PATH
- STORMWATER POND
- GRASS
- SIGNALIZED INTERSECTION
- EXISTING RIGHT OF WAY
- PROPOSED RIGHT OF WAY
- EXISTING EASEMENT

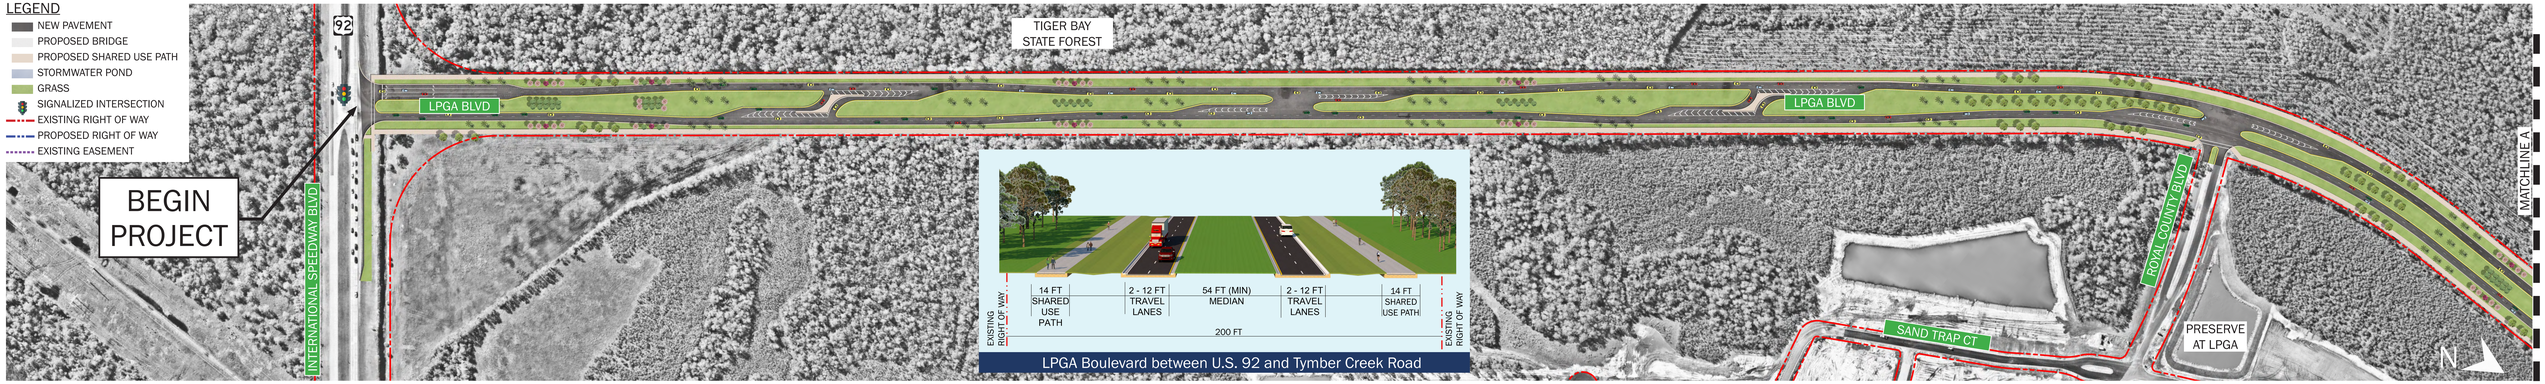

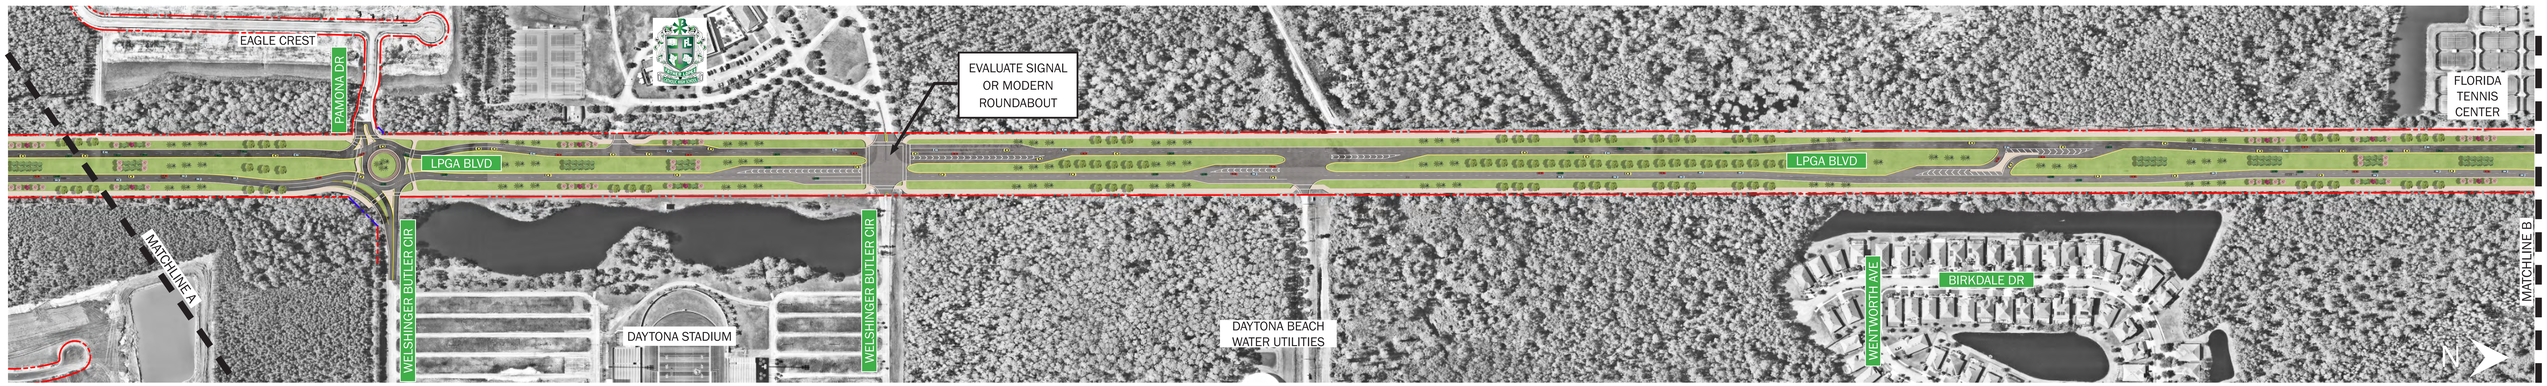

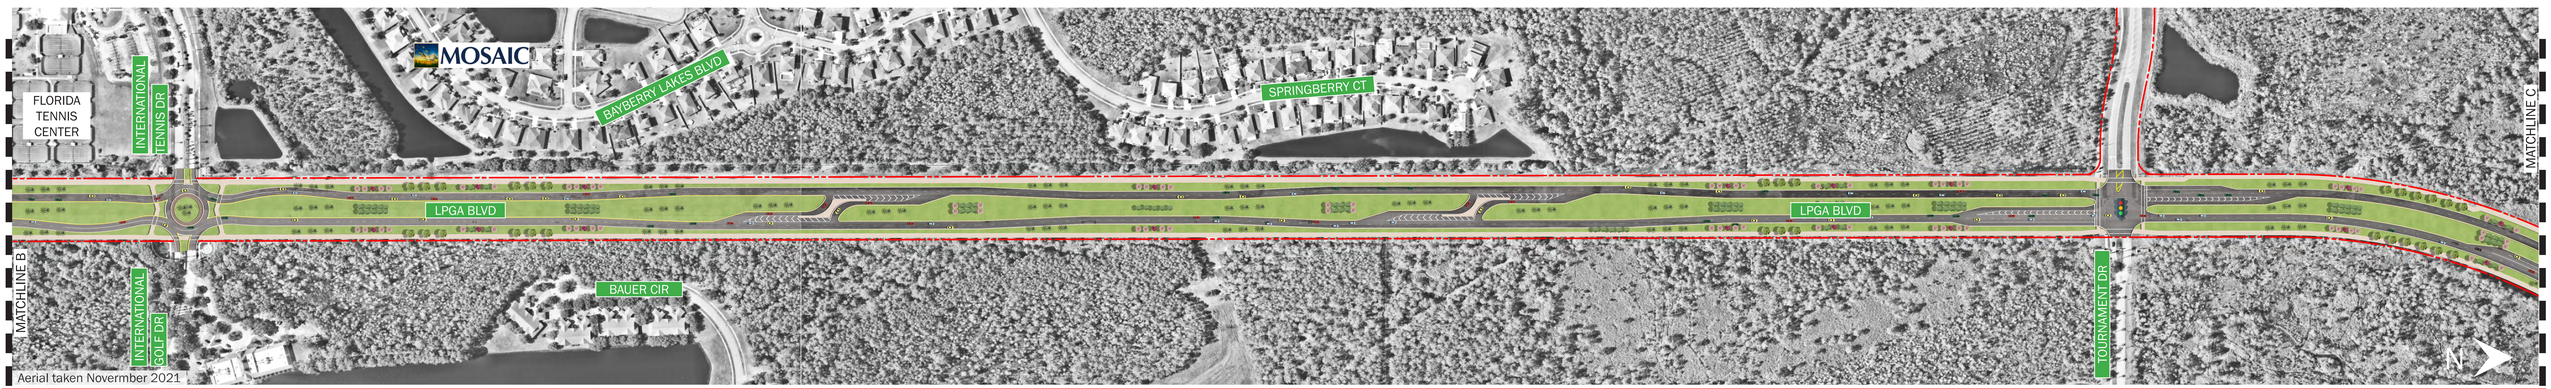

Aerial taken Novermber 2021

PROPOSED IMPROVEMENTS - TYMBER CREEK ROAD TO WILLIAMSON BOULEVARD

1” = 100’

FDOT

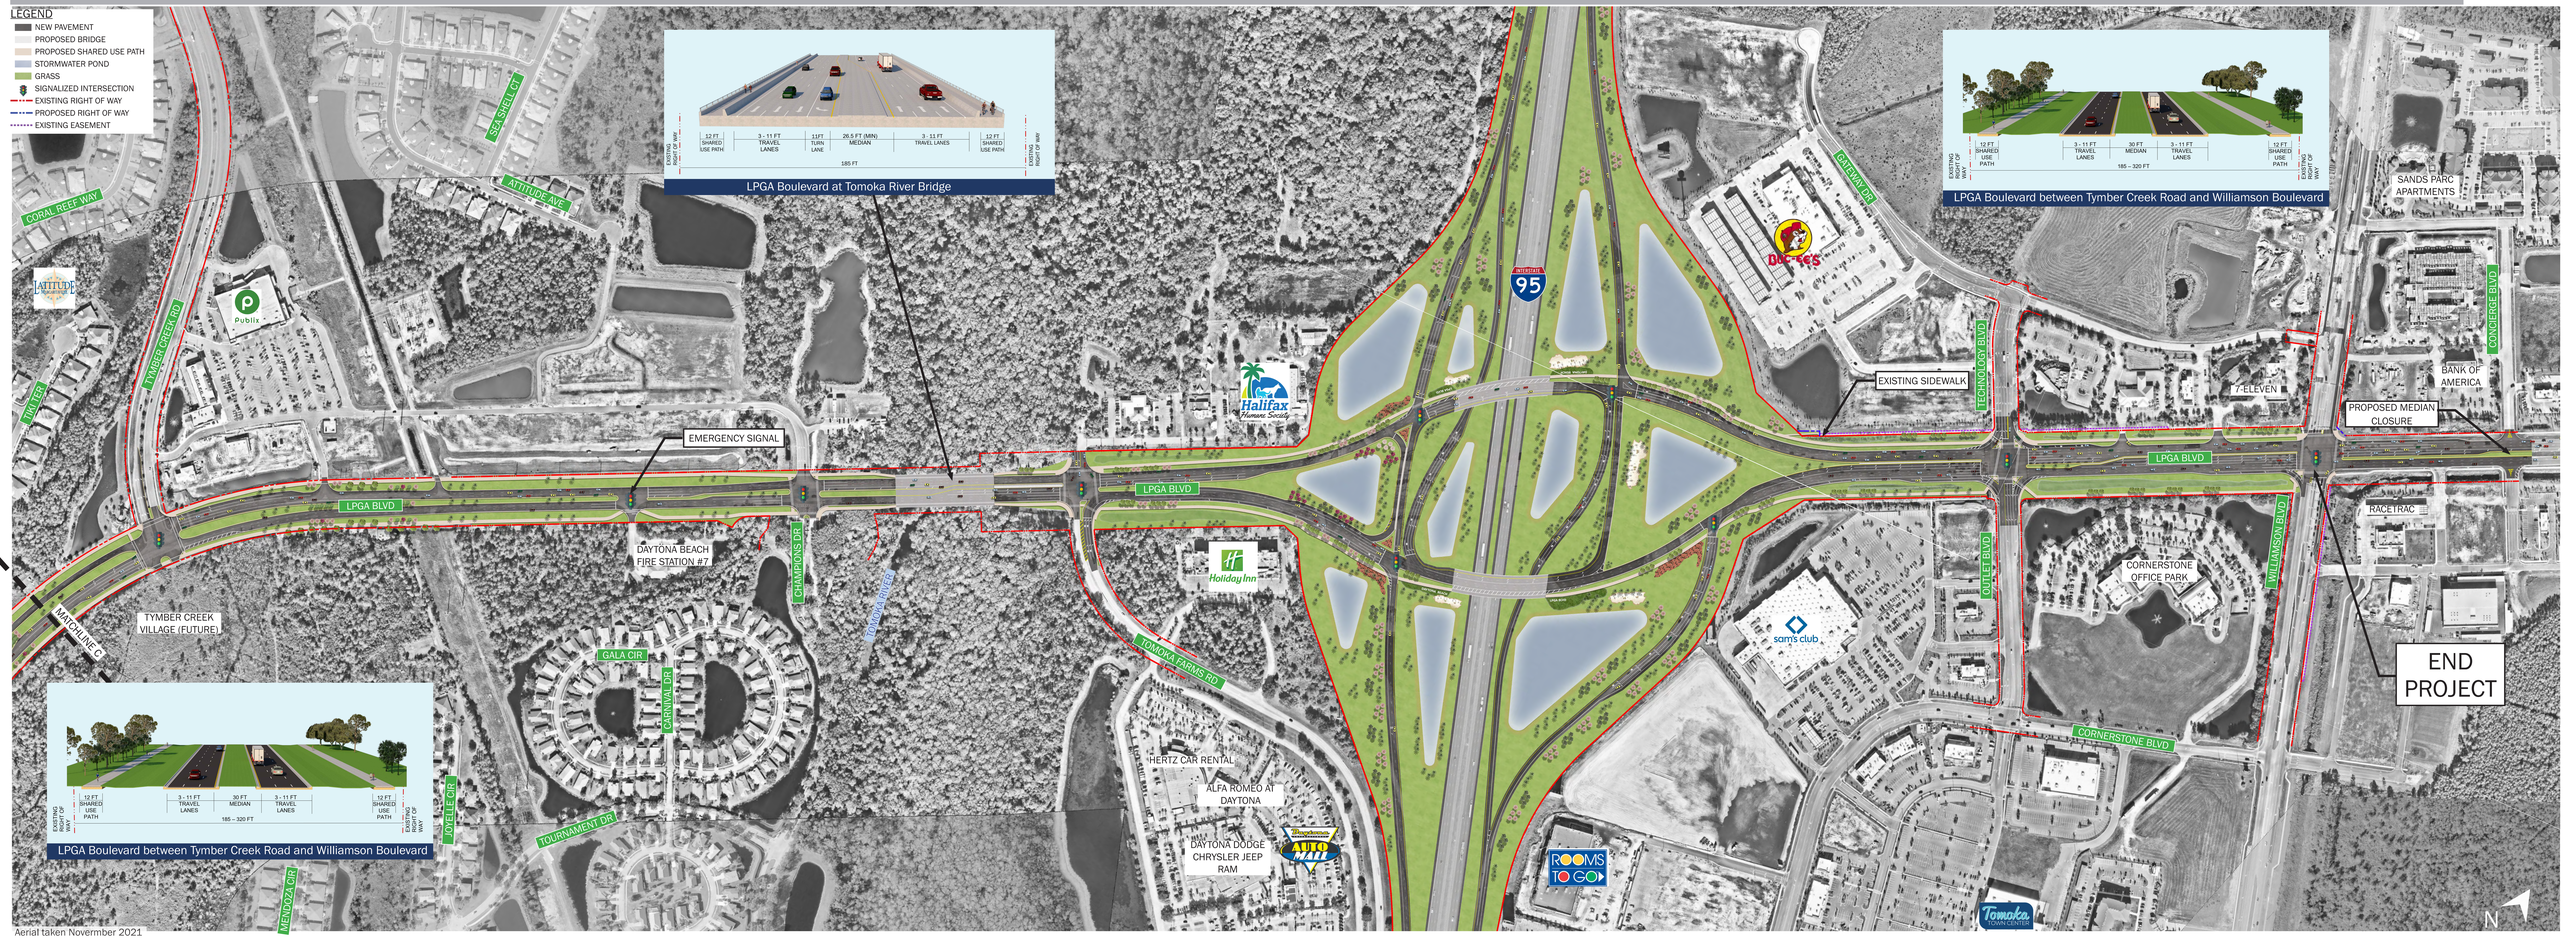

Aerial taken Novermber 2021

LPGA BOULEVARD PD&E STUDY

FPID No. 448456-1