PREFERRED ALTERNATIVE - U.S. 92 TO NORTH OF TOURNAMENT DRIVE

1” = 100’

FDOT

LEGEND
- NEW PAVEMENT
- NEW SHOULDER
- PROPOSED BRIDGE
- PROPOSED SHARED USE PATH
- STORMWATER POND
- GRASS
- EXISTING RIGHT OF WAY
- PROPOSED RIGHT OF WAY
- EXISTING EASEMENT

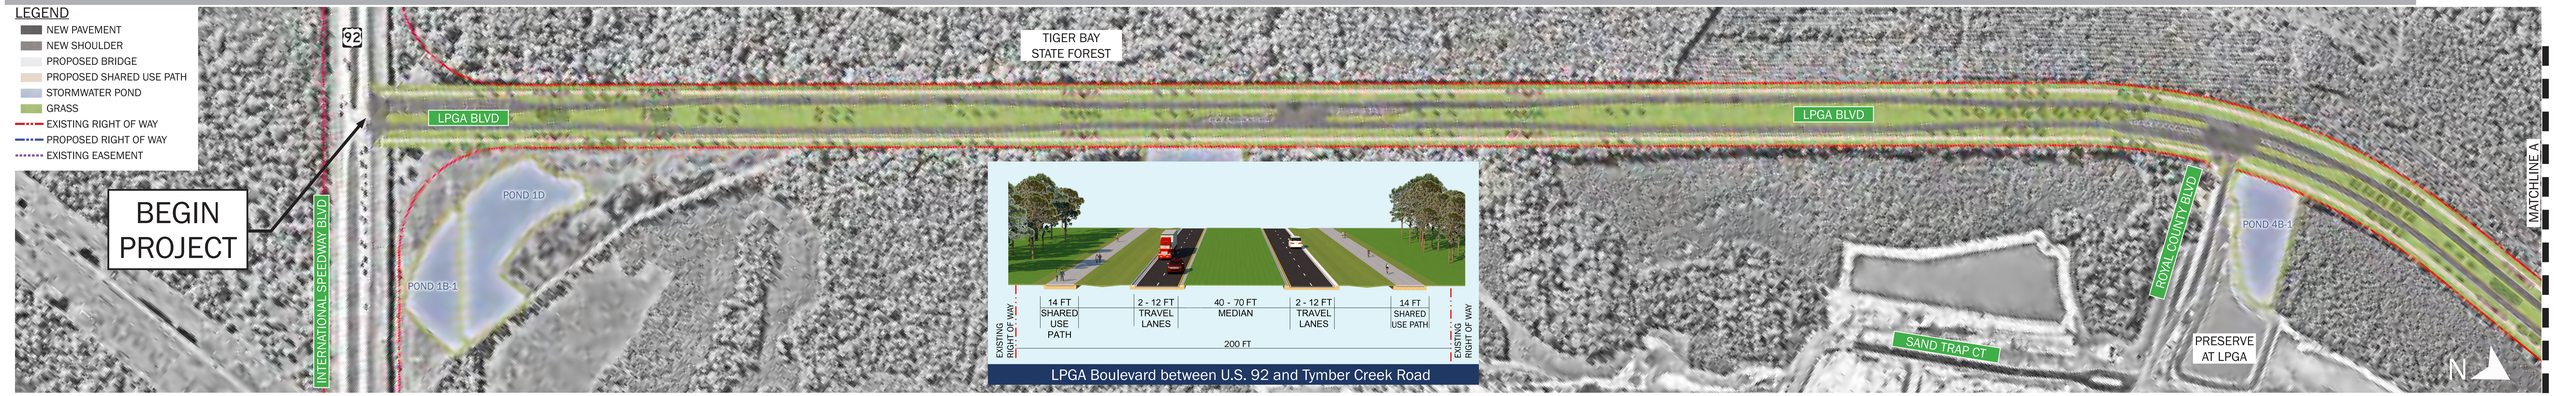

Aerial taken Novermber 2021